

CEMINDIA PROJECTS LTD.

(Formerly ITD Cementation India Ltd.)

**000001****ARCHITECTURAL / FINISHING WORKS FOR PANAGAL PARK UNDER GROUND STATION**

in connection with

"Construction of underground stations at Boatclub, Nandanam, Panagal Park, Kodambakkam, Kodambakkam Flyover including underground cross over at Panagal Park Station and associated twin tunnel, cut & cover box, u section and ramp project start from chainage 5+150m to end chainage 10+027m (Down Line)" – Chennai Metro Rail Project, Phase-2, Corridor-4

TENDER No. – 02-AT-052122-C4-UG02-SC_ARC-PPK

Sub: Issuance of Drawings -reg.

Date: 31st July'26

ADDENDUM No. – 2

Sl. No.	As existing	As amended
1	PART 2 SECTION VIII – MAIN CONTRACTOR'S REQUIREMENTS SECTION -VIII, EMPLOYER'S DRAWINGS LIST OF EMPLOYER'S DRAWINGS (SI No. 1 to 120)	PART 2 SECTION VIII – MAIN CONTRACTOR'S REQUIREMENTS SECTION -VIII, EMPLOYER'S DRAWINGS LIST OF EMPLOYER'S DRAWINGS (SI No. 1 to 133) (Additional 13 Nos Drawings enclosed) P20C40UG01TYP-MMSO-ARCGENDWG-00043(1) - TYPICAL DETAIL DRAWING - SLIDING FOLDING GLASS PANEL DOOR - ENTRY/EXIT STRUCTURE P20C40UG02KOD-MMSO-ARCFSHDWG-98121(1) - KODAMBAKKAM METRO - CANOPY DETAILS (ENTRY-EXIT -01) P20C40UG02KOD-MMSO-ARCFSHDWG-98122(1) - KODAMBAKKAM METRO - CANOPY DETAILS (ENTRY-EXIT -02) P20C40UG01TYP-MMSO-ARCGENDWG-00071(2) - PLANS (ENTRY-EXIT -01) P20C40UG01TYP-MMSO-ARCGENDWG-00072(2) - ENTRY/EXIT CANOP DETAILS - TYPICAL ROOF & CEILING DETAIL P20C40UG02KOD-MMSO-ARCFSHDWG-98101(1) - KODAMBAKKAM STATION - PLANS (ENTRY-EXIT -01) P20C40UG02KOD-MMSO-ARCFSHDWG-98102(1) - KODAMBAKKAM STATION - PLANS (ENTRY-EXIT -01) P20C40UG02KOD-MMSO-ARCFSHDWG-98103(1) - KODAMBAKKAM STATION - SECTION (ENTRY-EXIT -01) P20C40UG02KOD-MMSO-ARCFSHDWG-98104(1) - KODAMBAKKAM STATION - ELEVATIONS (ENTRY-EXIT -01) P20C40UG01KDM-MMSO-ARCFSHDWG-98105(2) - KODAMBAKKAM STATION - PLANS (ENTRY-EXIT -02) P20C40UG01KDM-MMSO-ARCFSHDWG-98106(2) - KODAMBAKKAM STATION - PLANS (ENTRY-EXIT -02) P20C40UG01KDM-MMSO-ARCFSHDWG-98107(2) - KODAMBAKKAM STATION - SECTION (ENTRY-EXIT -02) P20C40UG01KDM-MMSO-ARCFSHDWG-98108(2) - KODAMBAKKAM STATION - ELEVATIONS (ENTRY-EXIT -02)

Note: All other Terms and Conditions remain unchanged unless otherwise modified in this Corrigendum


LIST OF EMPLOYER'S DRAWINGS**000002****ARCHITECTURAL / FINISHING WORKS FOR PANAGALPARK UNDER GROUND STATION**

TENDER No. – 02-AT-052122-C4-UG02-SC_ARC-PPK


PANAGAL PARK STATION			
Sl.No	DMS Document No.	Title of Document	Rev
121	P20C40UG01TYP-MMSO-ARCGENDWG-00043(1)	TYPICAL DETAIL DRAWING - SLIDING FOLDING GLASS PANEL DOOR - ENTRY/EXITSTRUCTURE	1
122	P20C40UG02KOD-MMSO-ARCFSHDWG-98121(1)	KODAMBAKKAM METRO - CANOPY DETAILS (ENTRY-EXIT -01)	1
123	P20C40UG02KOD-MMSO-ARCFSHDWG-98122(1)	KODAMBAKKAM METRO - CANOPY DETAILS (ENTRY-EXIT -02)	1
124	P20C40UG01TYP-MMSO-ARCGENDWG-00071(2)	PLANS (ENTRY-EXIT -01)	2
125	P20C40UG01TYP-MMSO-ARCGENDWG-00072(2)	ENTRY/EXIT CANOP DETAILS - TYPICAL ROOF & CEILING DETAIL	2
126	P20C40UG02KOD-MMSO-ARCFSHDWG-98101(1)	KODAMBAKKAM STATION - PLANS (ENTRY-EXIT -01)	1
127	P20C40UG02KOD-MMSO-ARCFSHDWG-98102(1)	KODAMBAKKAM STATION - PLANS (ENTRY-EXIT -01)	1
128	P20C40UG02KOD-MMSO-ARCFSHDWG-98103(1)	KODAMBAKKAM STATION - SECTION (ENTRY-EXIT -01)	1
129	P20C40UG02KOD-MMSO-ARCFSHDWG-98104(1)	KODAMBAKKAM STATION - ELEVATIONS (ENTRY-EXIT -01)	1
130	P20C40UG01KDM-MMSO-ARCFSHDWG-98105(2)	KODAMBAKKAM STATION - PLANS (ENTRY-EXIT -02)	2
131	P20C40UG01KDM-MMSO-ARCFSHDWG-98106(2)	KODAMBAKKAM STATION - PLANS (ENTRY-EXIT -02)	2
132	P20C40UG01KDM-MMSO-ARCFSHDWG-98107(2)	KODAMBAKKAM STATION - SECTION (ENTRY-EXIT -02)	2
133	P20C40UG01KDM-MMSO-ARCFSHDWG-98108(2)	KODAMBAKKAM STATION - ELEVATIONS (ENTRY-EXIT -02)	2

Note: All drawings enclosed are for Tender Purposes only. In case of any ambiguity or discrepancy, the most recent drawing/latest revision shall prevail and be considered for reference. Typical drawings may be considered for both




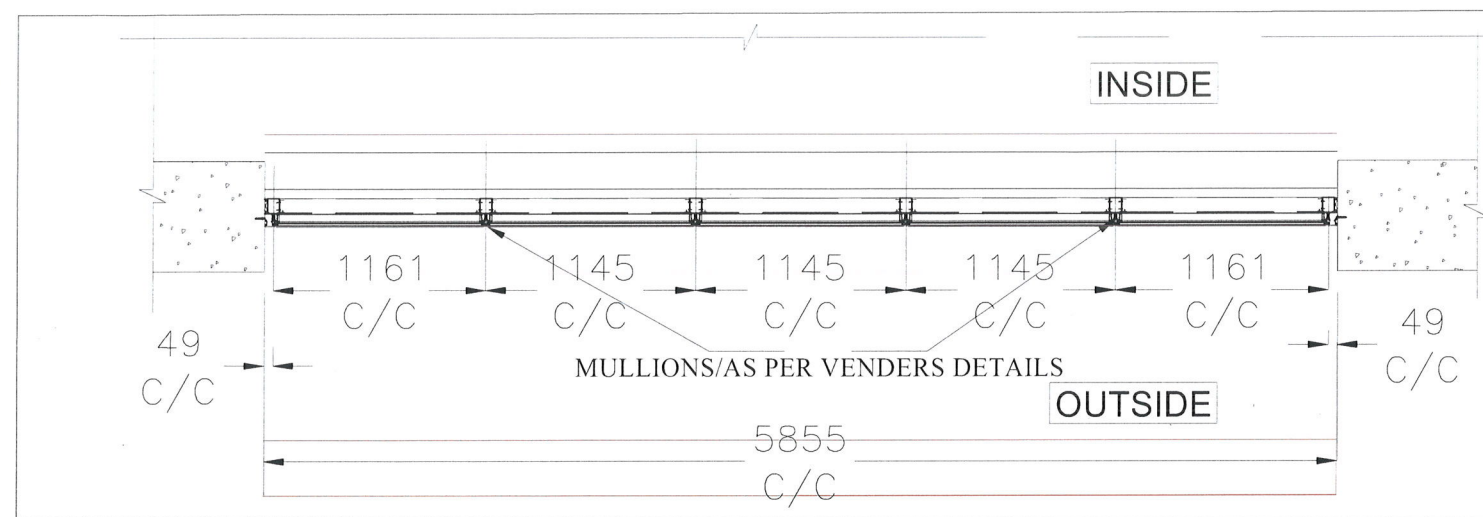



PART PLAN 2
SCALE: 1:20

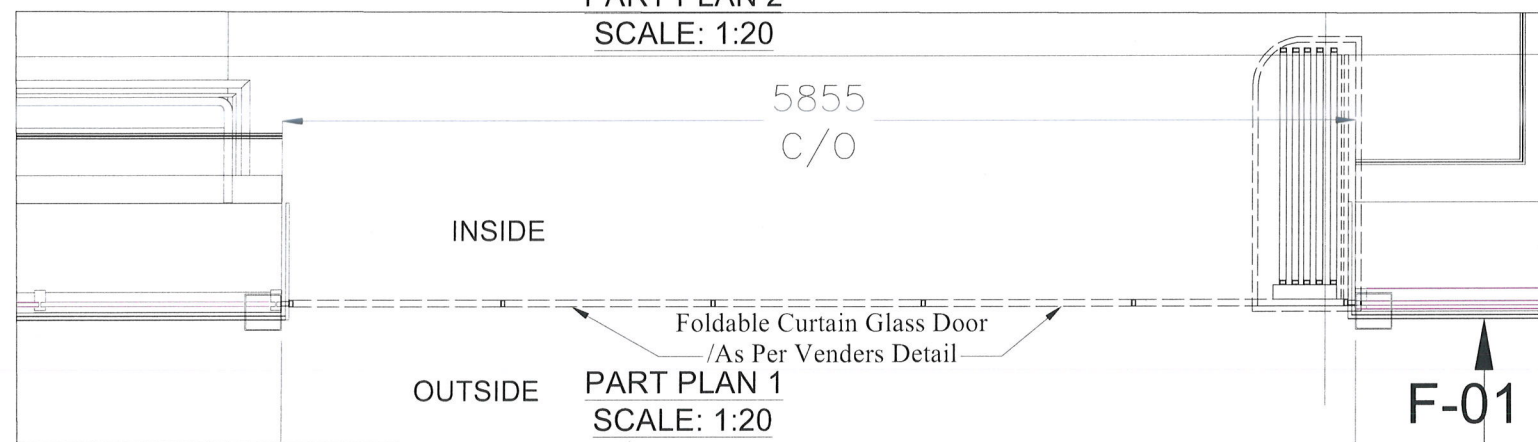

PART PLAN 1
SCALE: 1:20

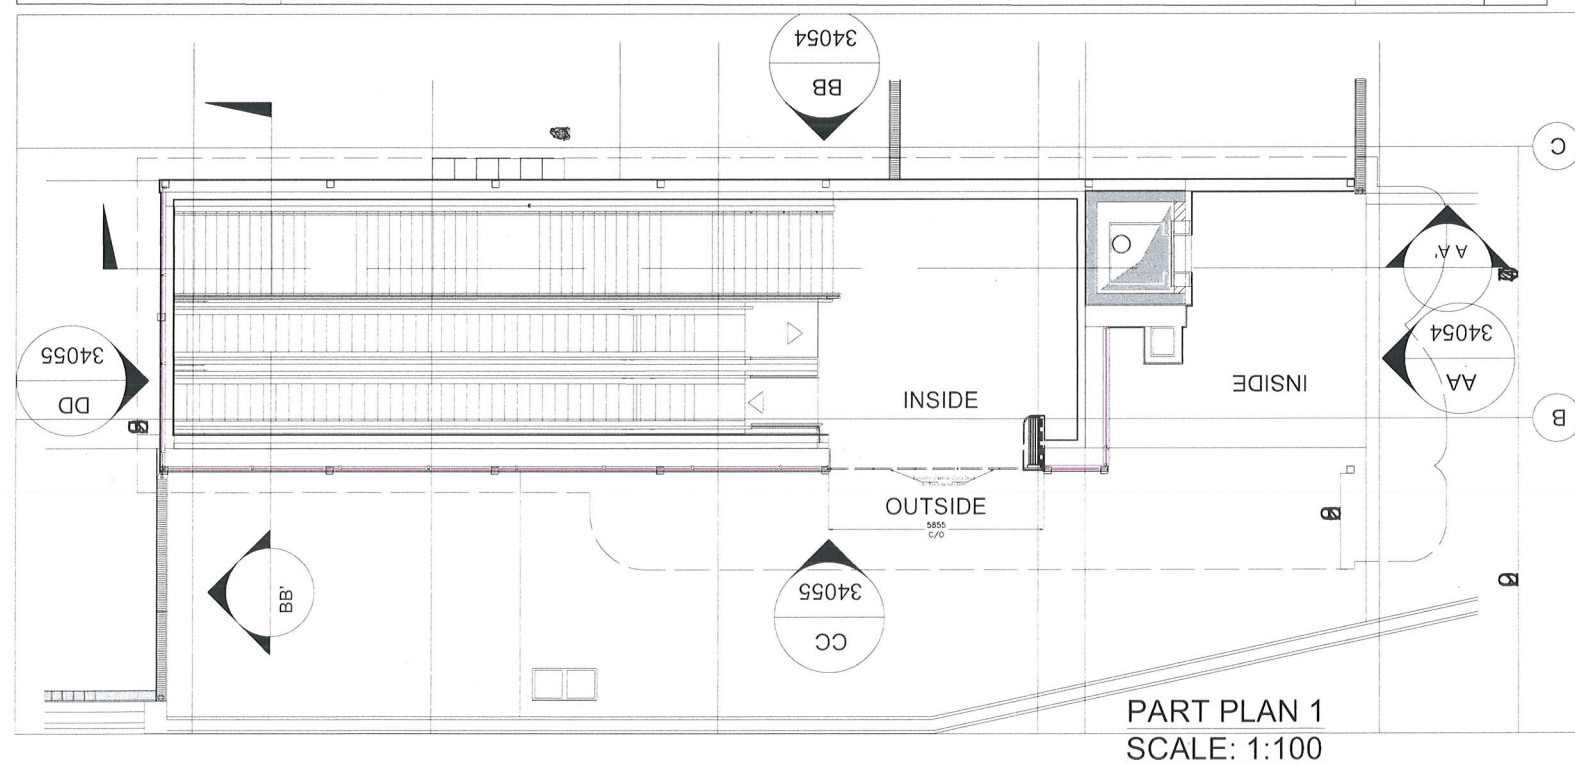

PART PLAN 1
SCALE: 1:100

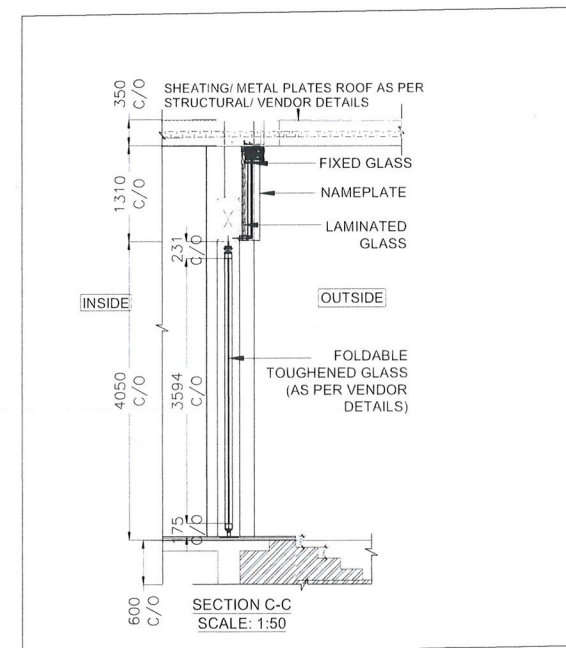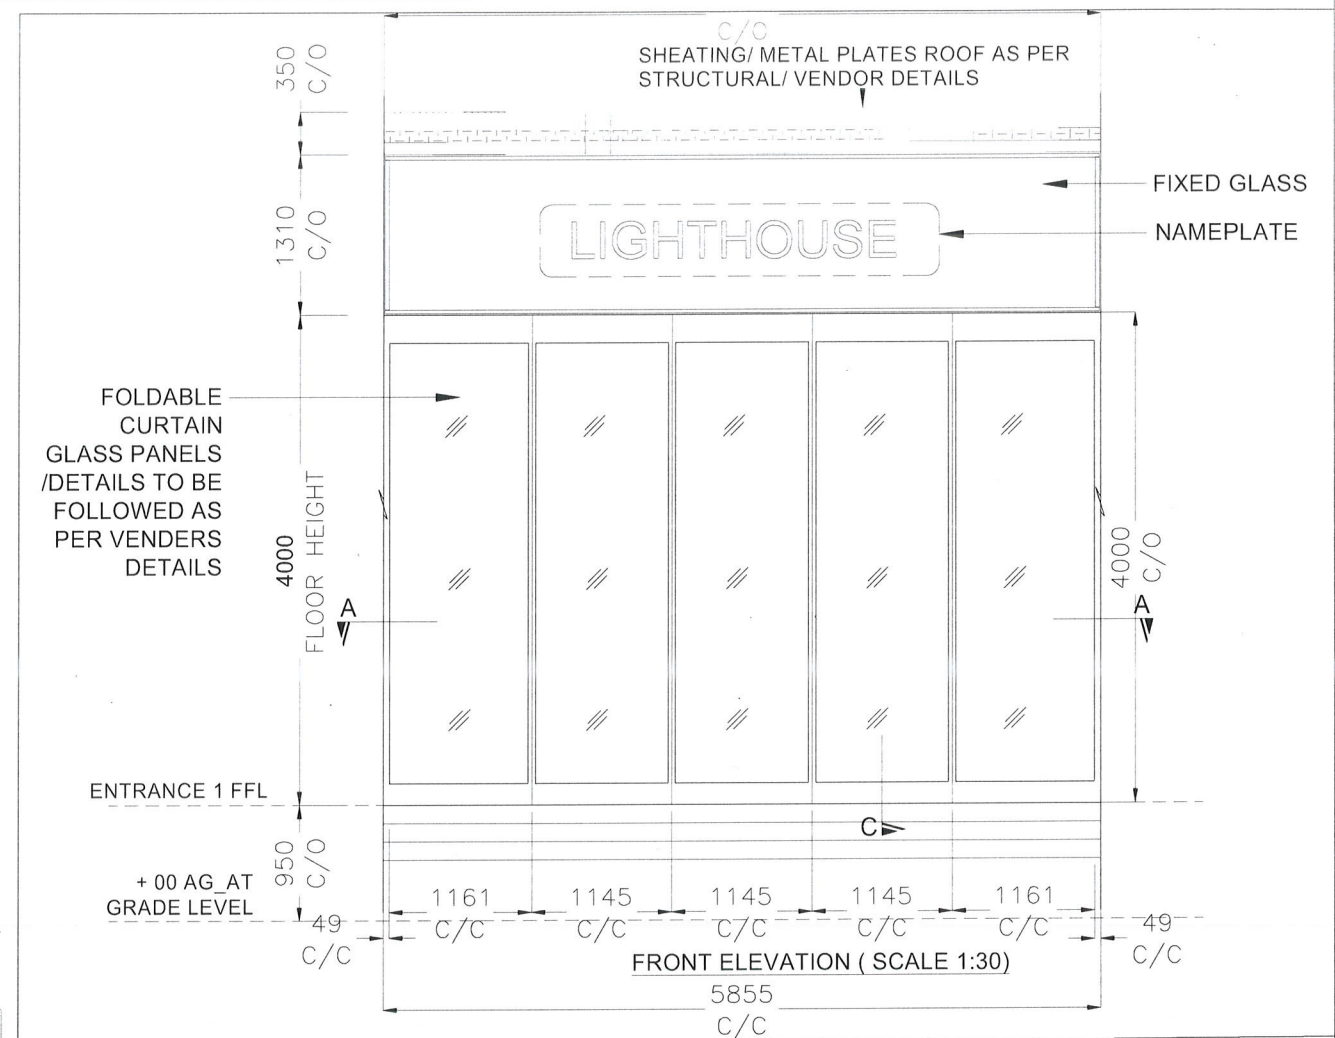

NOTE: OPENING WIDTH & HEIGHT TO BE CORSS CHECKED WITH THE ARCHITECTURAL CANOPY DETAILS

REFERENCE DRAWING / NOTES

1. ALL DIMENSIONS ARE IN MILLIMETERS AND ALL LEVELS ARE IN METERS.
2. RAIL LEVEL SHOWN IN ARCHITECTURAL DRAWING IS INDICATIVE ONLY. UTE RAIL LEVEL SHALL BE DERIVED FROM THE ALIGNMENT DRAWINGS.
3. INFORMATION ON ACTUAL SIZE OF STRUCTURAL ELEMENTS SHALL BE AS PER STRUCTURAL DESIGN.
4. GROUND LEVEL WHERE SHOWN ARE INDICATIVE. ACTUAL LEVELS SHALL BE TAKEN FROM SURVEY DRAWINGS AND SHALL BE CONFORMED AT SITE.
5. RCC DETAILS OF EXTERNAL ELEMENTS ARE INDICATIVE ONLY AND SUBJECT TO STRUCTURAL AND TUNNEL DESIGN.
6. ESCALATORS AND LIFTS ARE INDICATIVE ONLY AND FINAL SIZES ARE AS PER MANUFACTURER'S REQUIREMENTS.
7. INFORMATION ON ACTUAL SIZE OF CUTOUT AND OPENINGS SHALL BE AS PER M&E DESIGN.
8. REFER TO PLUMBING DRAWINGS FOR PLUMBING AND DRAINAGE LAYOUT.
9. PSD DOORS DESIGN AND TRAIN DESIGN TO BE CONFIRM BY CLIENT BASED ON SUPPLIER INFORMATION.
10. FOR FINISHES REFER FINISHES SCHEDULE AND TYPICAL DETAILS.
11. FOR CHANAGE REFER TO ALIGNMENT DRAWINGS.

REVISIONS

REV	DATE	BY	DESCRIPTION	VC	RN
01	16.06.2025	RA	ISSUED FOR TENDER	CHKD	APPD

NO OBJECTION FROM CMRL

The design and drawings as certified and submitted by the designer have been reviewed and proof checked.

☐ No Objection ☐ No Objection subjected to comments as noted ☐ Revision and Resubmission Required subjected to comments as noted

CHECKED BY REVIEWED BY APPROVED BY DATE

By Detail Design Consultant

DESIGNED BY CHECKED BY APPROVED BY DATE

RA VC RN 16.06.2025

LEAD DESIGN CHECKER CERTIFICATION

DETAIL DESIGN CONSULTANT



PROJECT TITLE

Chennai Metro Rail Detail Design Consultancy Corridor-4, Phase-2

For the works and services of the Detailed Design and Drawings for the Alignment, Civil Structure, Architectural, MEP-TVS VAC & Track Works Covering the Alignment and Underground Stations from Lighthouse to Kadambsakam Flyover in Corridor 4 of phase-II of Chennai Metro Rail Project.

CLIENT



CHENNAI METRO RAIL LTD.
ADMINISTRATIVE BUILDING, CARL DEPT, POONAMALLE HIGH ROAD, KOYAMBEDU, CHENNAI - 600072 (INDIA)

DRAWING TITLE

TYPICAL DETAIL DRAWING
SLIDING FOLDING GLASS PANEL DOOR - ENTRY/EXIT STRUCTURE

DRAWING NUMBER


P20C40UG01TYP-MMSO-ARCGENDWG-00043(1)

ISSUED FOR TENDER


PACKAGE NO
P2C4/04

DRG ISSUE RECORD STATUS


Concept Design	
Preliminary Design	
Definitive Design	
Construction Reference	
Good for Construction	x
SCALE	REV
AS INDICATED	01

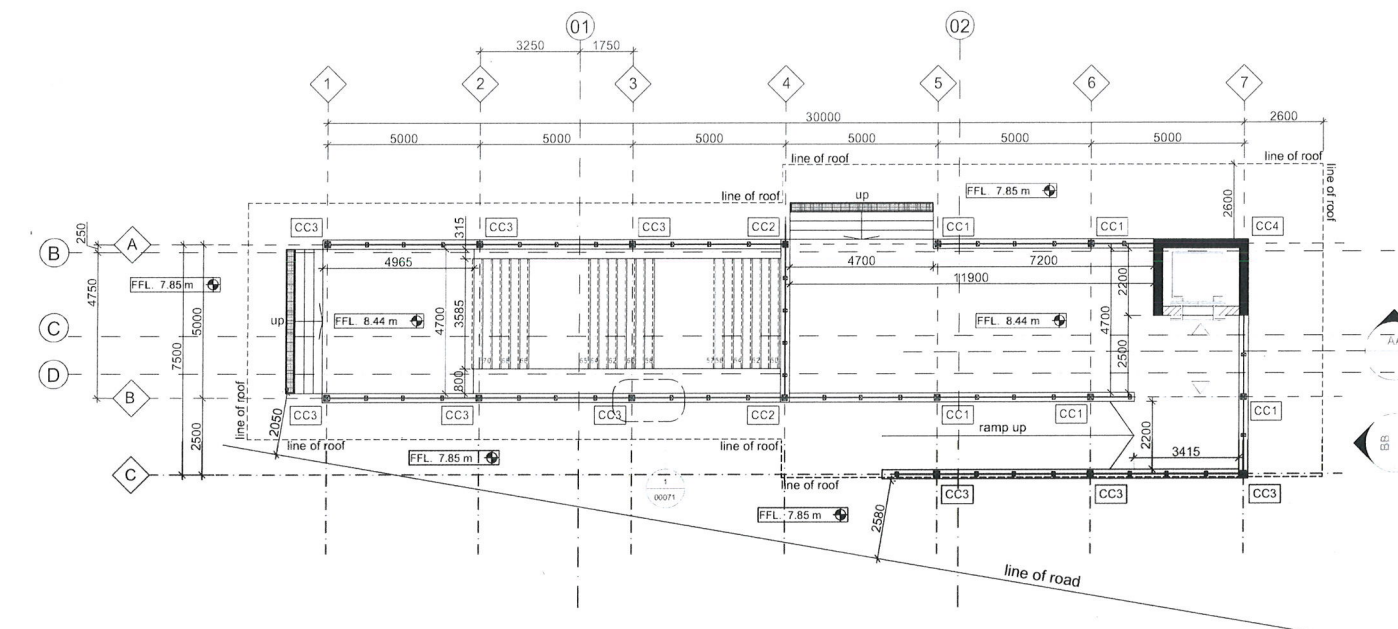


1 ENTRY/EXIT-01 PLAN AT +10.00M LEVEL
1 : 120

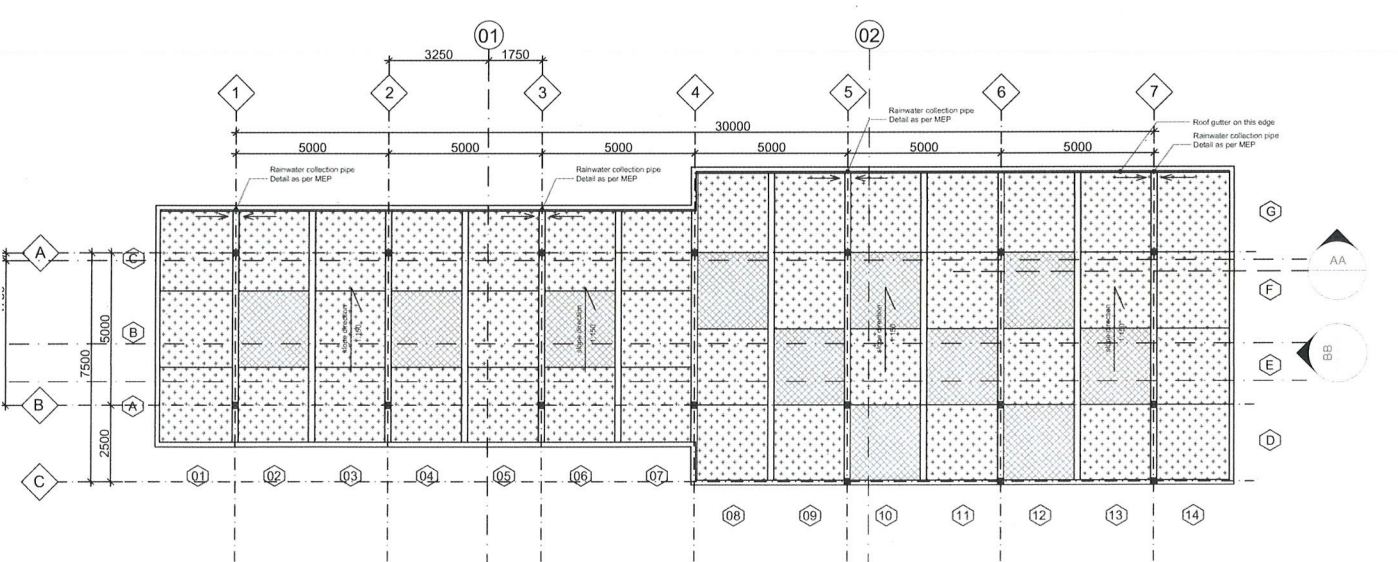


4 ENTRY/EXIT-ROOF PLAN
1 : 120

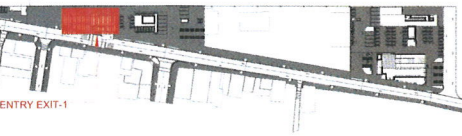

5 KEY PLAN
1 : 2000

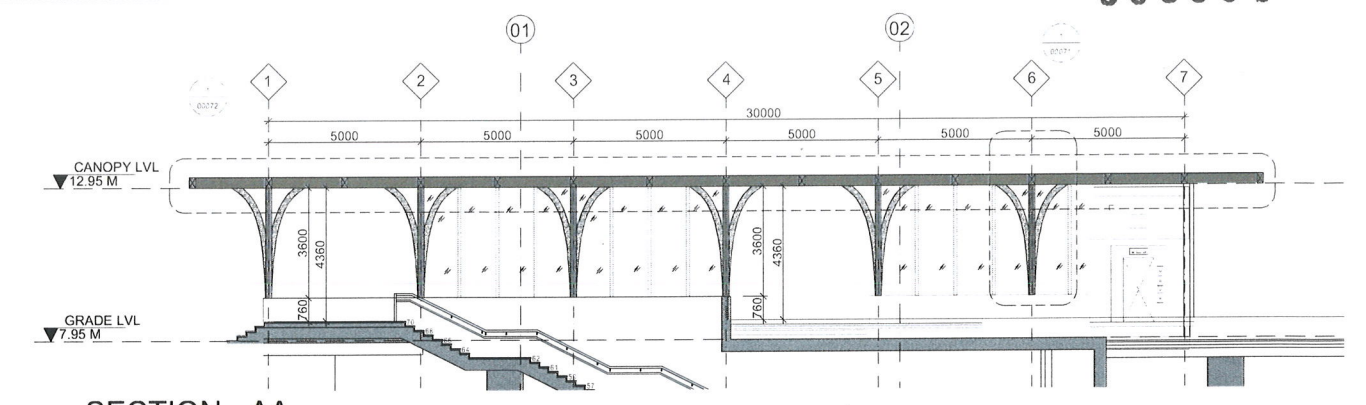


2 SECTION - AA
1 : 120

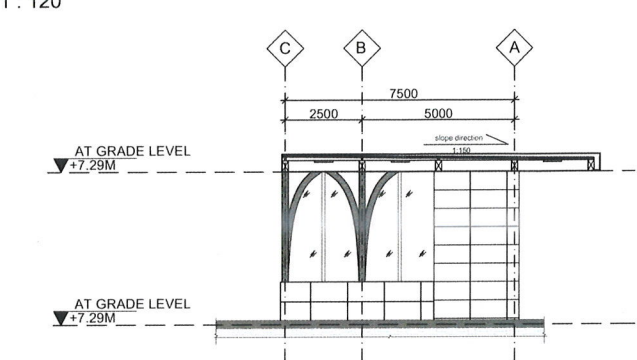

3 SECTION - BB
1 : 120

LEGEND:

- 1 canopy column grid
- 02 false ceiling grid
- sky light
- artificial light
- metal roofing sheet
- False ceiling
- direction of roof slope
- direction of gutter slope

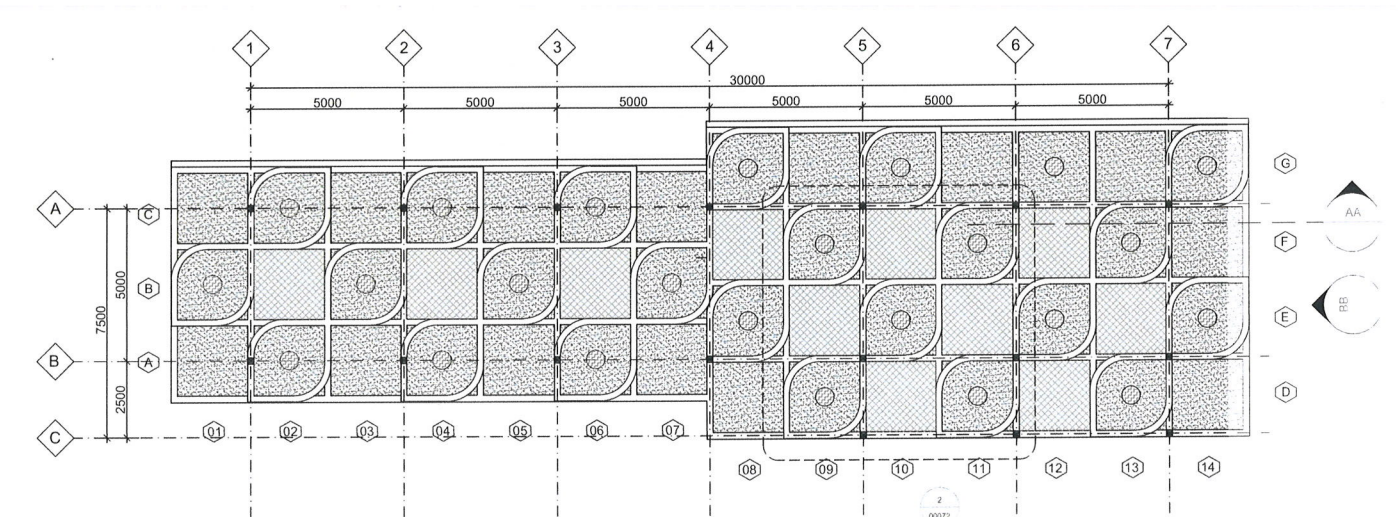


5 ENTRY/EXIT-01 REFLECTED CEILING PLAN
1 : 120

REFERENCE DRAWING / NOTES		REVISIONS		NO OBJECTION FROM CMRL		LEAD DESIGN CHECKER CERTIFICATION		DETAIL DESIGN CONSULTANT		CLIENT		PACKAGE NO	
NOTES: 1. ALL DIMENSIONS ARE IN MILLIMETERS AND ALL LEVELS ARE IN METERS. 2. RAIL LEVEL SHOWN IN ARCHITECTURAL DRAWING IS INDICATIVE ONLY. ABSOLUTE RAIL LEVEL SHALL BE DERIVED FROM THE ALIGNMENT DRAWINGS. 3. INFORMATION ON ACTUAL SIZE OF STRUCTURAL ELEMENTS SHALL BE AS PER STRUCTURAL DESIGN DRAWINGS AND SHALL BE CONFIRMED AT SITE. 4. GROUND LEVEL WHERE SHOWN ARE INDICATIVE. ACTUAL LEVELS SHALL BE TAKEN FROM SURVEY DRAWINGS AND SHALL BE CONFIRMED AT SITE. 5. ROOF DETAILS OF EXTERNAL ELEMENTS ARE INDICATIVE ONLY AND SUBJECT TO STRUCTURAL AND TUNNEL DESIGN. 6. ESCALATORS AND LIFTS ARE INDICATIVE ONLY AND FINAL SIZES ARE AS PER MANUFACTURER REQUIREMENTS. 7. INFORMATION ON ACTUAL SIZE OF CUTOFF AND OPENINGS SHALL BE AS PER M&E DESIGN. 8. REFER TO PLUMBING DRAWINGS FOR PLUMBING AND DRAINAGE LAYOUT. 9. PSD DOORS DESIGN AND TRAIN DESIGN TO BE CONFIRM BY CLIENT BASED ON SUPPLIER INFORMATION. 10. FOR FINISHES REFER FINISHED DRAWINGS AND TYPICAL DETAIL. 11. FOR CHANGE REFER TO ALIGNED DRAWINGS. 12. ALL FINISHES SHOWN ARE INDICATIVE ONLY.		The design and drawings as certified and submitted by the designer have been reviewed and proof checked. No Objection: No Objection subjected to comments as noted. Revision and Resubmission Required subjected to comments as noted.		CHECKED BY: REVIEWED BY: APPROVED BY: DATE:		DESIGNED BY: CHECKED BY: APPROVED BY: DATE:		MM SMEC oneworks: Member of the Saurashtra Group		CHENNAI METRO RAIL LTD. ADMINISTRATIVE BUILDING, CHM, DEPT., POONAMALLEE HIGH ROAD, KOYAMBEDU, CHENNAI - 600072 (INDIA)		P2C4/04	
01 29.04.2026 RA ISSUED FOR TENDER VC RN										DRAWING TITLE		DRG. ISSUE RECORD	
REV. DATE BY DESCRIPTION										KODAMBAKKAM METRO		Concept Design	
										CANOPY DETAILS (ENTRY-EXIT -01)		Preliminary Design	
												Definitive Design	
												Construction Reference	
												Good for Construction	
												x	
												SCALE	
												1:120	
												REV	
												01	


000005

LEGEND:


- 1 canopy column grid
2 false ceiling grid
sky light
artificial light
metal roofing sheet
False ceiling
direction of roof slope
direction of gutter slope

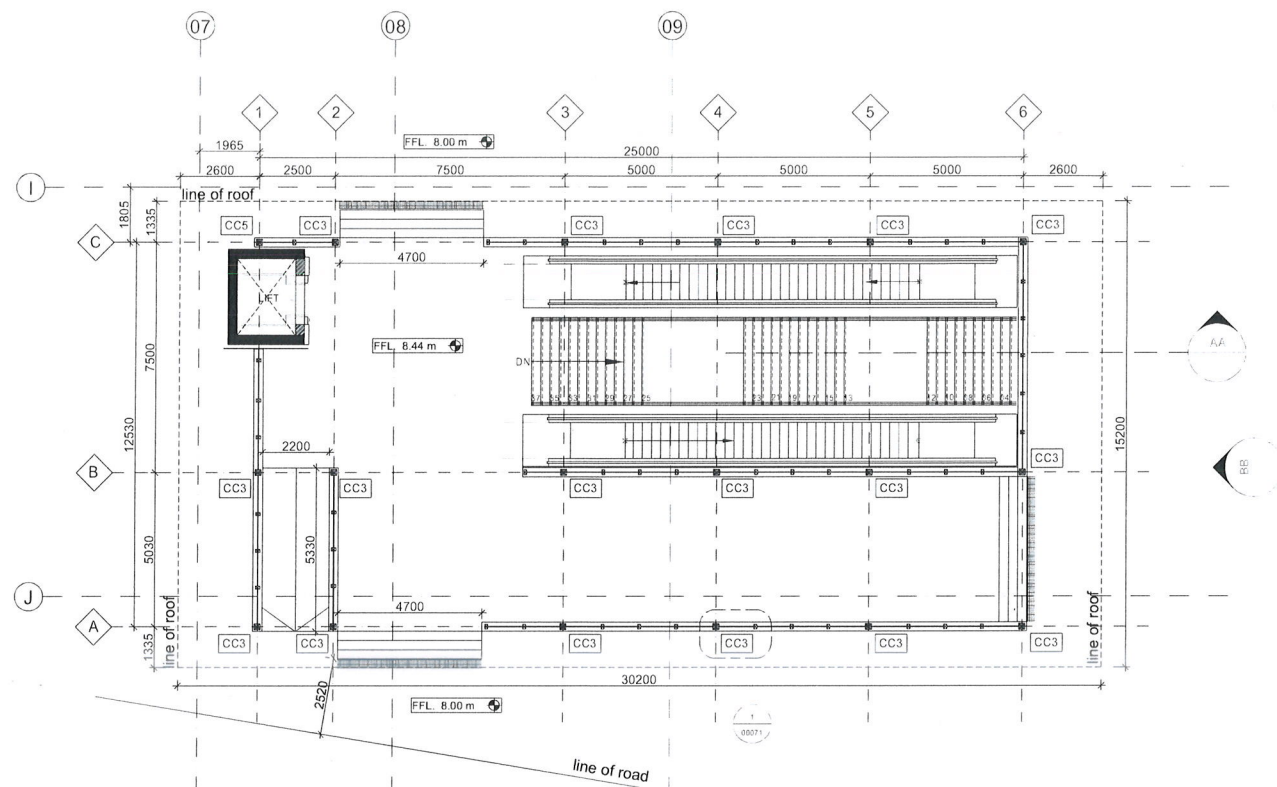


1 ENTRY/EXIT-01 PLAN AT +10.00M LEVEL
1 : 120

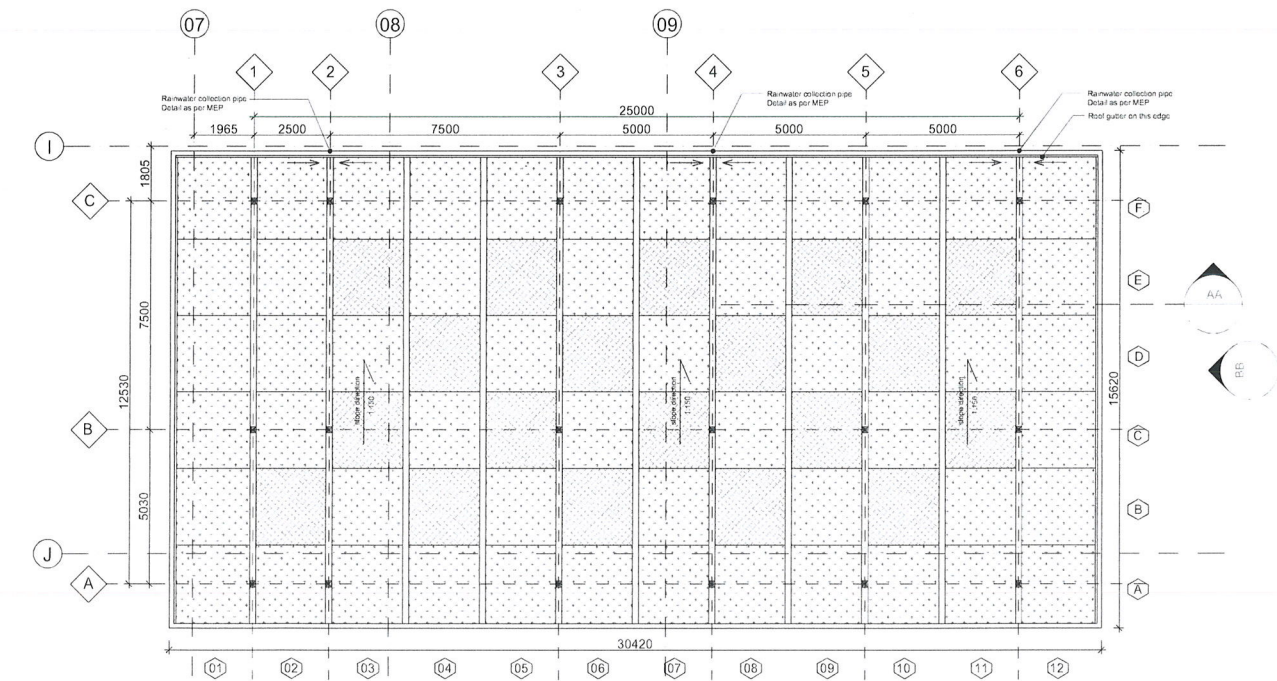


4 ENTRY/EXIT-ROOF PLAN
1 : 120

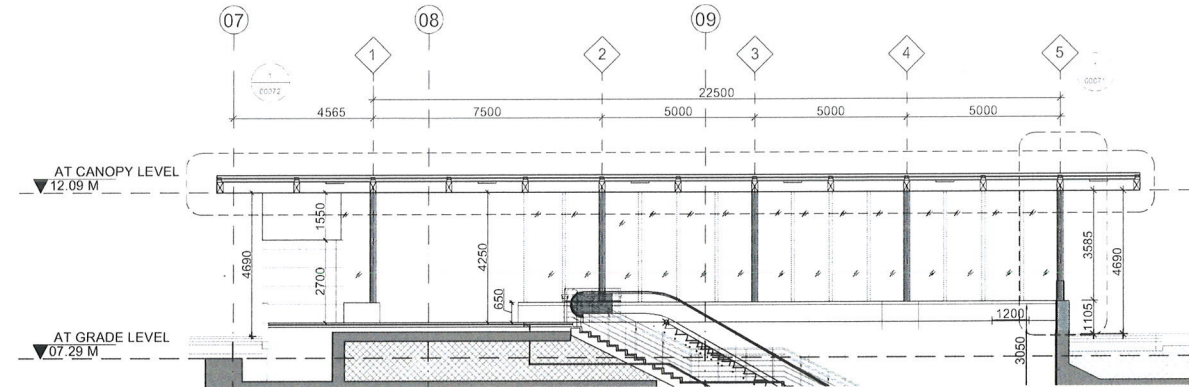


2 SECTION - AA
1 : 120

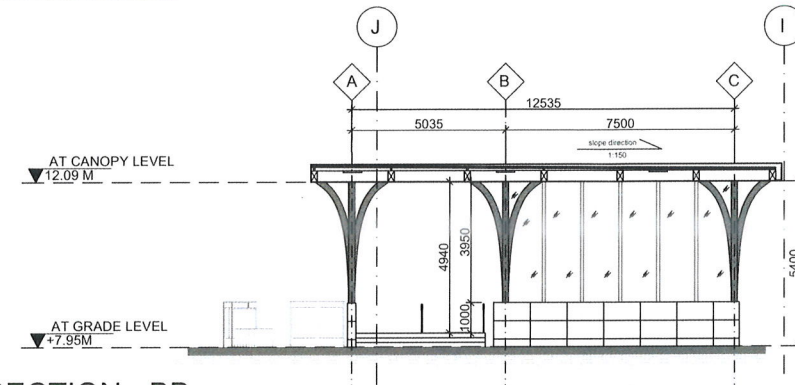

3 SECTION - BB
1 : 120

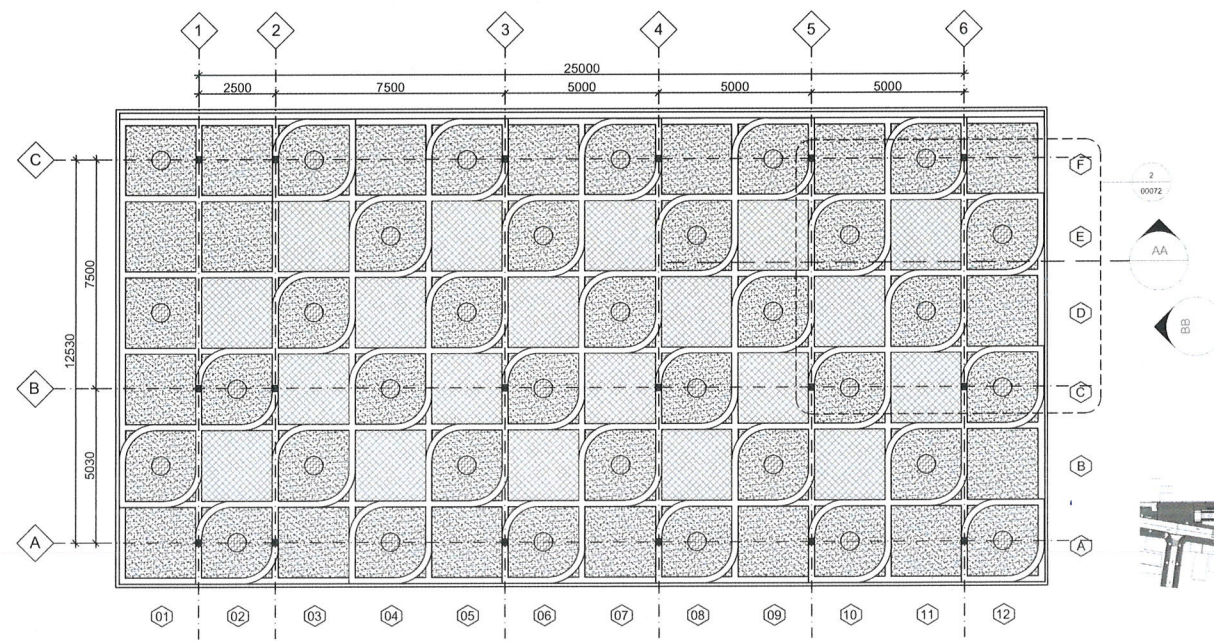

5 ENTRY/EXIT-01 REFLECTED CEILING PLAN
1 : 120

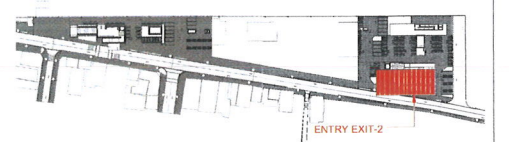

5 KEY PLAN
1 : 2000

FOR TENDER PURPOSE ONLY

REFERENCE DRAWING / NOTES

- NOTES:
1. ALL DIMENSIONS ARE IN MILLIMETERS AND ALL LEVELS ARE IN METERS.
2. RAIL LEVEL SHOWN IN ARCHITECTURAL DRAWING IS INDICATIVE ONLY. ABSOLUTE RAIL LEVEL SHALL BE DERIVED FROM THE ALIGNMENT DRAWINGS.
3. INFORMATION ON ACTUAL SIZE OF STRUCTURAL ELEMENTS SHALL BE AS PER STRUCTURAL DESIGN DRAWINGS AND SHALL BE CONFIRMED AT SITE.
4. GROUND LEVEL WHERE SHOWN ARE INDICATIVE. ACTUAL LEVELS SHALL BE TAKEN FROM SURVEY DRAWINGS.
5. RCC DETAILS OF EXTERNAL ELEMENTS ARE INDICATIVE ONLY AND SUBJECT TO STRUCTURAL AND TUNNEL DESIGN.
6. ESCALATORS AND LIFTS ARE INDICATIVE ONLY AND FINAL SIZES ARE AS PER MANUFACTURER REQUIREMENTS.
7. INFORMATION ON ACTUAL SIZE OF CUTOUT AND OPENINGS SHALL BE AS PER M&E DESIGN.
8. REFER TO PLUMBING DRAWINGS FOR PLUMBING AND DRAINAGE LAYOUT.
9. PSD DOORS DESIGN AND TRAIN DESIGN TO BE CONFIRM BY CLIENT BASED ON SUPPLIER INFORMATION.
10. FOR FINISHES REFER FINISHED DRAWINGS AND TYPICAL DETAIL.
11. FOR CHANGE REFER TO ALIGNMENT DRAWINGS.
12. ALL FINISHES SHOWN ARE INDICATIVE ONLY.

REVISIONS

REV.	DATE	BY	DESCRIPTION	VC	RN	CHKD	APPD
01	29.04.2026	RA	ISSUED FOR TENDER				

NO OBJECTION FROM CMRL

The design and drawings as certified and submitted by the designer have been reviewed and proof checked.

No Objection	No Objection subjected to comments as noted	Revision and Resubmission Required subjected to comments as noted
CHECKED BY	REVIEWED BY	APPROVED BY
DESIGNED BY	By Detail Design Consultant	DATE

CHECKED BY	APPROVED BY	DATE
------------	-------------	------

29.04.2025	LOKESH TYAGI
------------	--------------

LEAD DESIGN CHECKER CERTIFICATION

DETAIL DESIGN CONSULTANT



PROJECT TITLE
Chennai Metro Rail Detail Design Consultancy
Corridor-4, Phase-2

for the works and services of the Detailed Design and Drawings for the Alignment, Civil, Structural, Architectural, MEP, TVS VAC & Track Works Covering the Alignment and Underground Stations from Lighthouse to Meenakshi college in Corridor 4 of phase-II of Chennai Metro Rail Project.

CLIENT
CHENNAI METRO RAIL LTD.
ADMINISTRATIVE BUILDING, CMRL DEPT., POONAMALLEE HIGH ROAD, KOYAMBEDU, CHENNAI - 600072 (INDIA)


DRAWING TITLE
KODAMBAKKAM METRO
CANOPY DETAILS (ENTRY-EXIT -02)

DRAWING NUMBER
P20C40UG02KOD-MMSO-ARCFSHDWG-98122(1)

PACKAGE NO
P2C4/04


DRG. ISSUE RECORD	STATUS
Concept Design	
Preliminary Design	
Definitive Design	
Construction Reference	
Good for Construction	x
SCALE	REV
1:120	01

000006

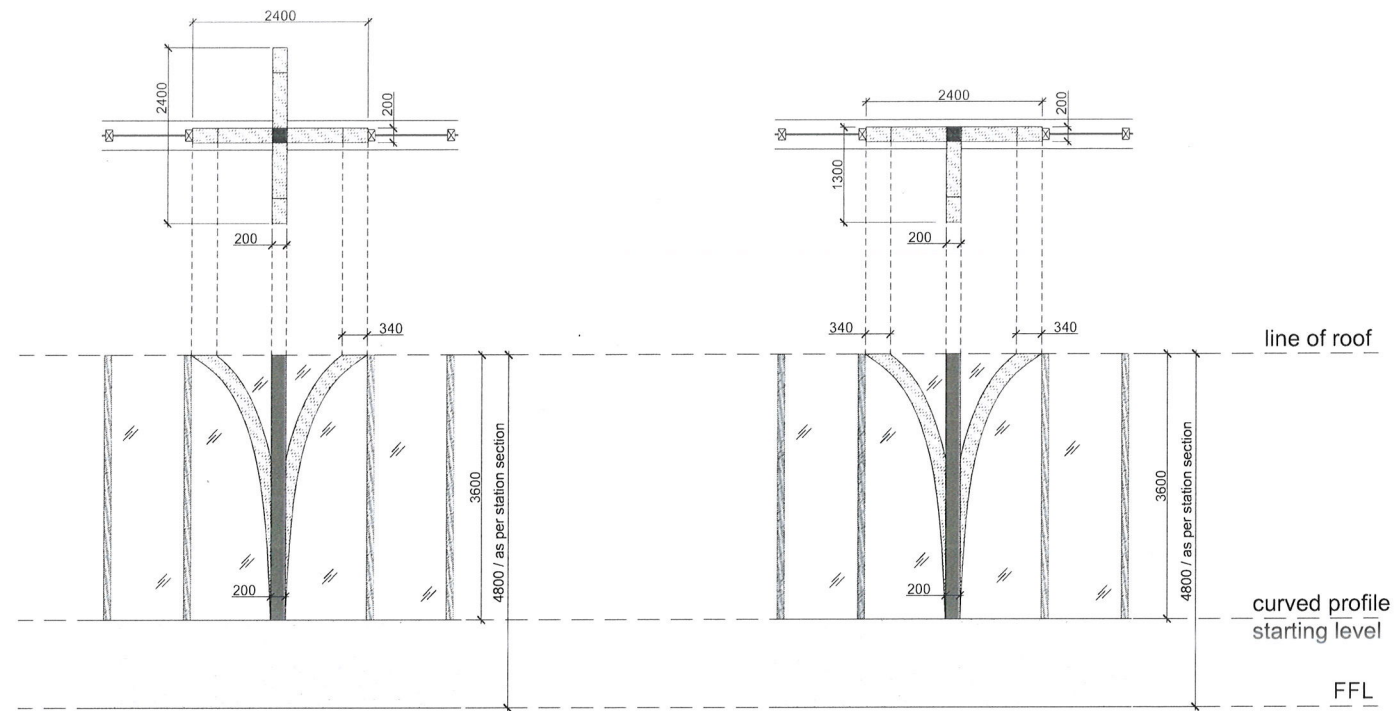

1 CANOPY COLUMN TYPE 1 - CC1
1 : 50


2 CANOPY COLUMN TYPE 2 - CC2
1 : 50

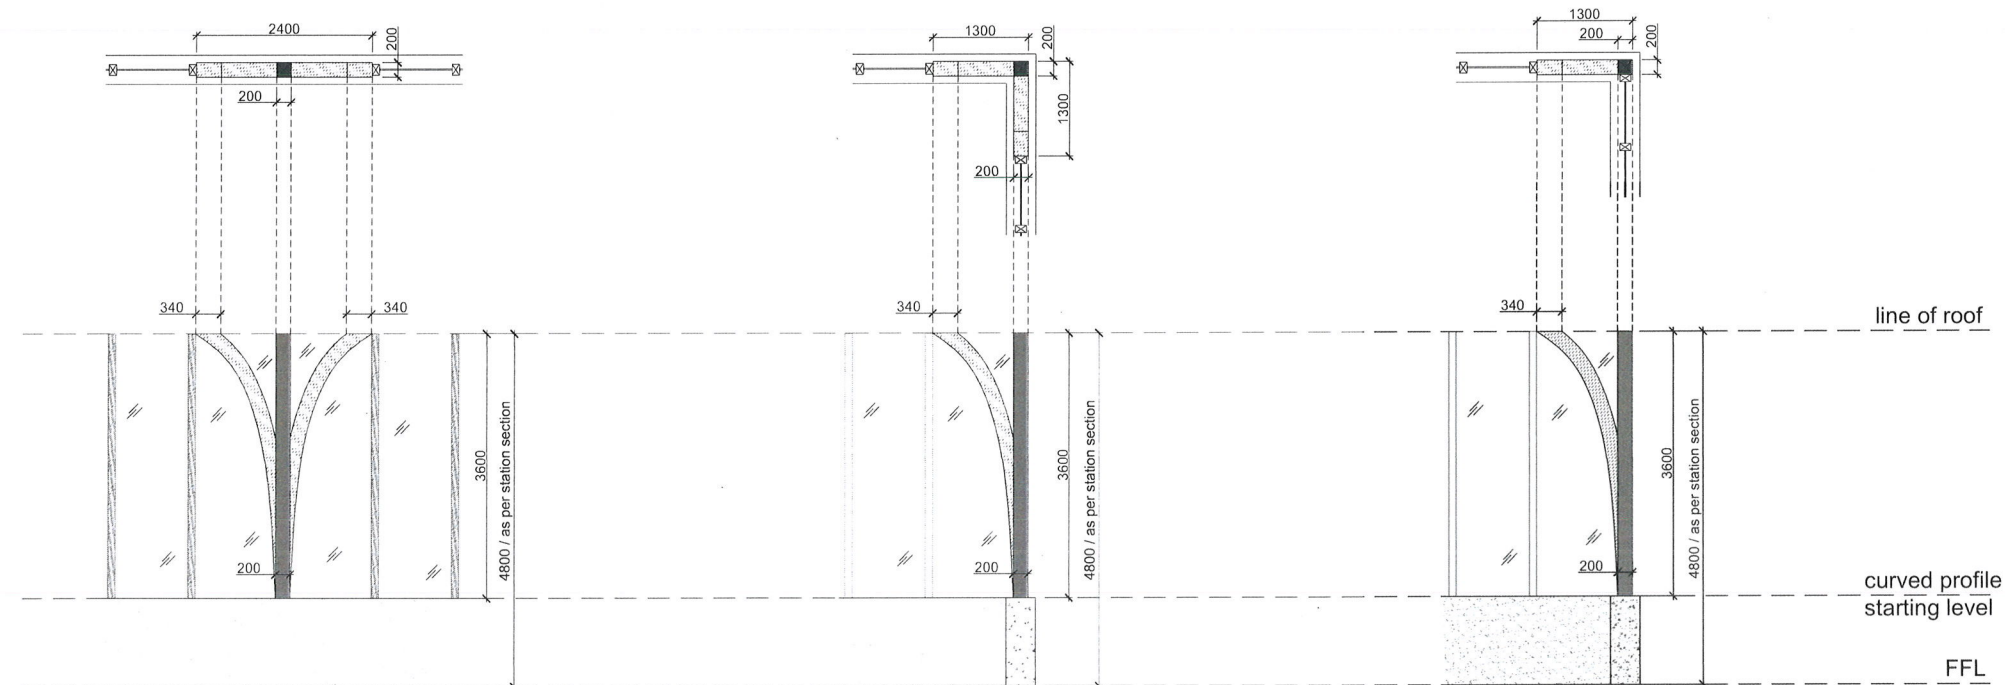

3 CANOPY COLUMN TYPE 3 - CC3
1 : 50

4 CANOPY COLUMN TYPE 4 - CC4
1 : 50

5 CANOPY COLUMN TYPE 5 - CC5
1 : 50

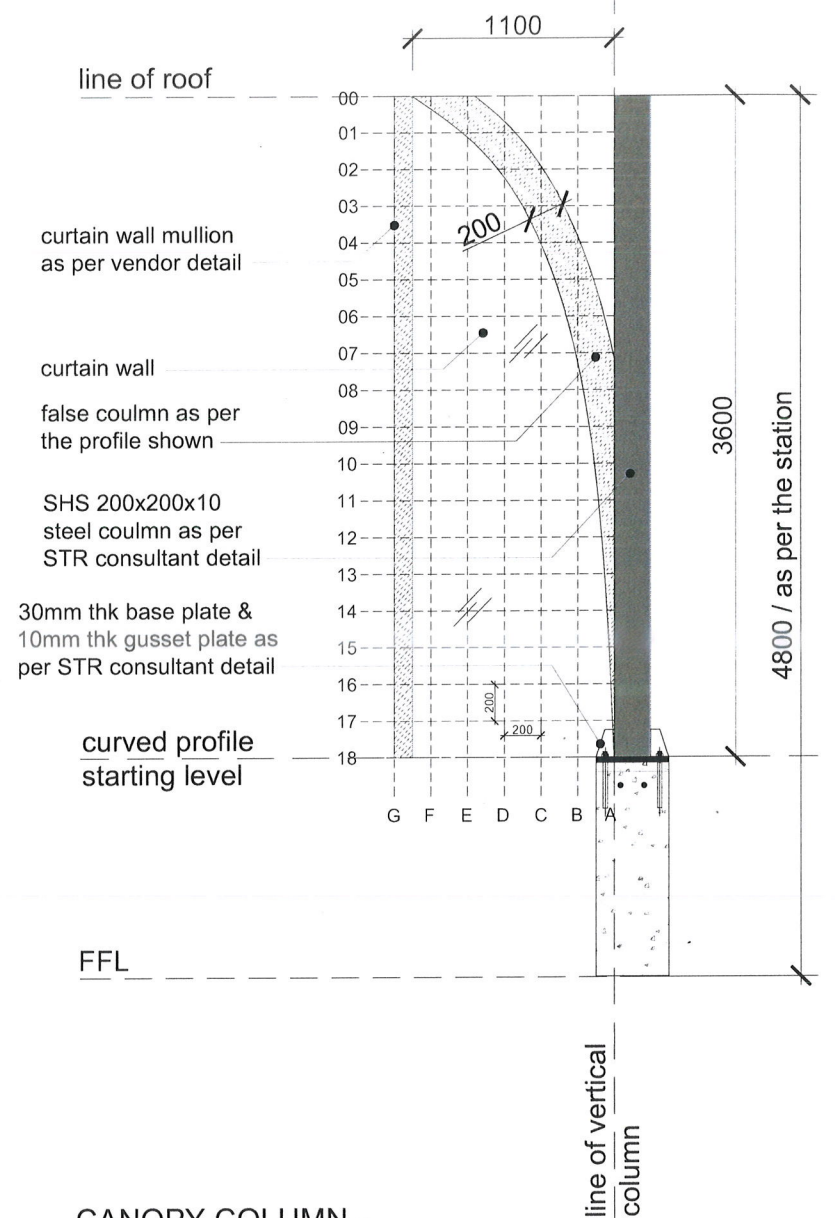

6 CANOPY COLUMN - CURVED PROFILE DETAIL
1 : 20

LEGEND:

- structural column
- false column
- curtain wall glass
- wall in elevation
- RCC wall section

FOR TENDER PURPOSE ONLY

REFERENCE DRAWING / NOTES

- NOTES
1. ALL DIMENSIONS ARE IN MILLIMETERS AND ALL LEVELS ARE IN METERS.
 2. RAIL LEVEL SHOWN IN ARCHITECTURAL DRAWINGS IS INDICATIVE ONLY. ABSOLUTE RAIL LEVEL SHALL BE DERIVED FROM THE ALIGNMENT DRAWINGS.
 3. INFORMATION ON ACTUAL SIZE OF STRUCTURAL ELEMENTS SHALL BE AS PER STRUCTURAL DESIGN DRAWINGS AND SHALL BE CONFIRMED AT SITE.
 4. GROUND LEVEL WHERE SHOWN ARE INDICATIVE. ACTUAL LEVELS SHALL BE TAKEN FROM SURVEY INFORMATION.
 5. RCC DETAILS OF EXTERNAL ELEMENTS ARE INDICATIVE ONLY AND SUBJECT TO STRUCTURAL AND TUNNEL DESIGN.
 6. ESCALATORS AND LIFTS ARE INDICATIVE ONLY AND FINAL SIZES ARE AS PER MANUFACTURER REQUIREMENTS.
 7. INFORMATION ON ACTUAL SIZE OF CUTOUT AND OPENINGS SHALL BE AS PER M&E DESIGN.
 8. REFER TO PLUMBING DRAWINGS FOR PLUMBING AND DRAINAGE LAYOUT.
 9. PSD DOORS DESIGN AND TRAIN DESIGN TO BE CONFIRM BY CLIENT BASED ON SUPPLIER INFORMATION.
 10. FOR FINISHES REFER FINISHED DRAWINGS AND TYPICAL DETAIL.
 11. FOR CHANGES REFER TO ALIGNMENT DRAWINGS.
 12. ALL FINISHES SHOWN ARE INDICATIVE ONLY.

REVISIONS

REV	DATE	BY	DESCRIPTION	CHKD	APPD
02	29.04.2026	RA	ISSUED FOR TENDER	VC	RN
01	09.04.2026	RA	ISSUED FOR TENDER	VC	RN

NO OBJECTION FROM CMRL

The design and drawings as certified and submitted by the designer have been reviewed and proof checked.

No Objection	No Objection subjected to comments as noted	Revision and Resubmission Required
--------------	---	------------------------------------

CHECKED BY REVIEWED BY APPROVED BY DATE

DESIGNED BY CHECKED BY APPROVED BY DATE

16.06.2025

LEAD DESIGN CHECKER CERTIFICATION

The design and drawings as certified and submitted by the designer have been reviewed and proof checked.

No Objection	No Objection subjected to comments as noted	Revision and Resubmission Required
--------------	---	------------------------------------

CHECKED BY REVIEWED BY APPROVED BY DATE

DESIGNED BY CHECKED BY APPROVED BY DATE

16.06.2025

DETAIL DESIGN CONSULTANT

The design and drawings as certified and submitted by the designer have been reviewed and proof checked.

No Objection	No Objection subjected to comments as noted	Revision and Resubmission Required
--------------	---	------------------------------------

CHECKED BY REVIEWED BY APPROVED BY DATE

DESIGNED BY CHECKED BY APPROVED BY DATE

16.06.2025



PROJECT TITLE
Chennai Metro Rail Detail Design Consultancy
Corridor-4, Phase-2
for the works and Services of the Detailed Design and Drawings for the Alignment and Underground Stations from Lighthouse to Meerakshi bridge in Corridor 4 of phase-II of Chennai Metro Rail Project.

CLIENT

The design and drawings as certified and submitted by the designer have been reviewed and proof checked.

No Objection	No Objection subjected to comments as noted	Revision and Resubmission Required
--------------	---	------------------------------------

CHECKED BY REVIEWED BY APPROVED BY DATE

DESIGNED BY CHECKED BY APPROVED BY DATE

16.06.2025

CHENNAI METRO RAIL LTD.

The design and drawings as certified and submitted by the designer have been reviewed and proof checked.

No Objection	No Objection subjected to comments as noted	Revision and Resubmission Required
--------------	---	------------------------------------

CHECKED BY REVIEWED BY APPROVED BY DATE

DESIGNED BY CHECKED BY APPROVED BY DATE

16.06.2025

PACKAGE NO

The design and drawings as certified and submitted by the designer have been reviewed and proof checked.

No Objection	No Objection subjected to comments as noted	Revision and Resubmission Required
--------------	---	------------------------------------

CHECKED BY REVIEWED BY APPROVED BY DATE

DESIGNED BY CHECKED BY APPROVED BY DATE

16.06.2025

P2C4/04

The design and drawings as certified and submitted by the designer have been reviewed and proof checked.

No Objection	No Objection subjected to comments as noted	Revision and Resubmission Required
--------------	---	------------------------------------

CHECKED BY REVIEWED BY APPROVED BY DATE

DESIGNED BY CHECKED BY APPROVED BY DATE


16.06.2025

DRAWING TITLE
PLANS (ENTRY-EXIT -01)


DRAWING NUMBER
P20C40UG01TYP-MMSSO-ARCGENDWG-00071(2)

SCALE
As indicated


REV
02

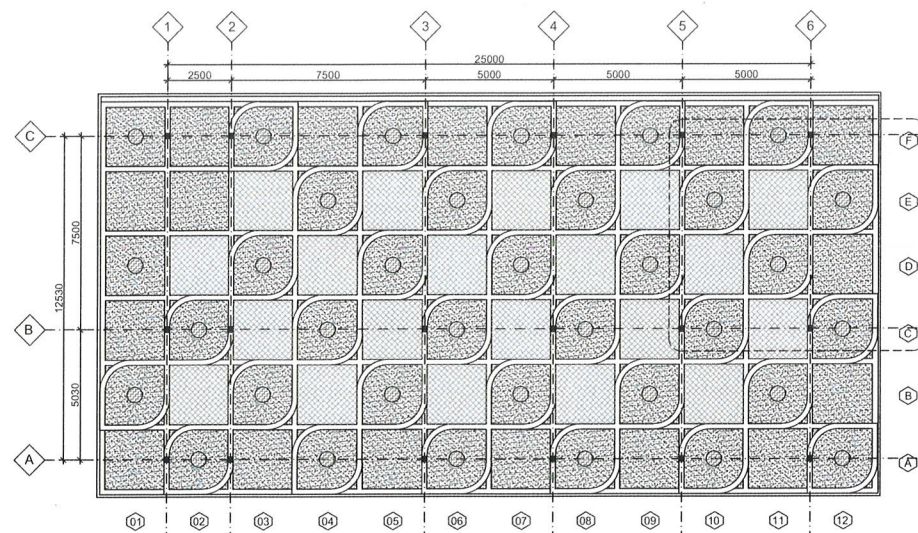

1 TYPICAL REFLECTED CEILING PLAN
1:120

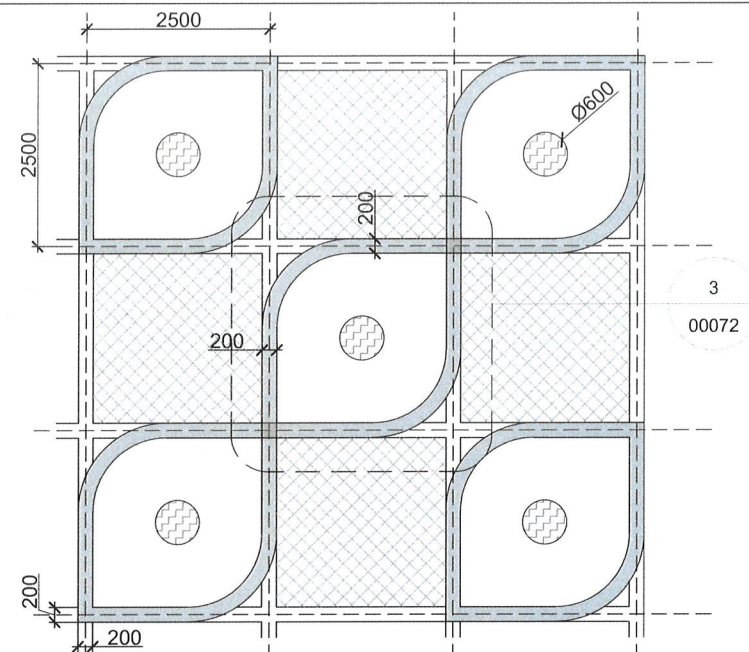


2 REFLECTED CEILING PLAN - PATTERN DESIGN
1:50

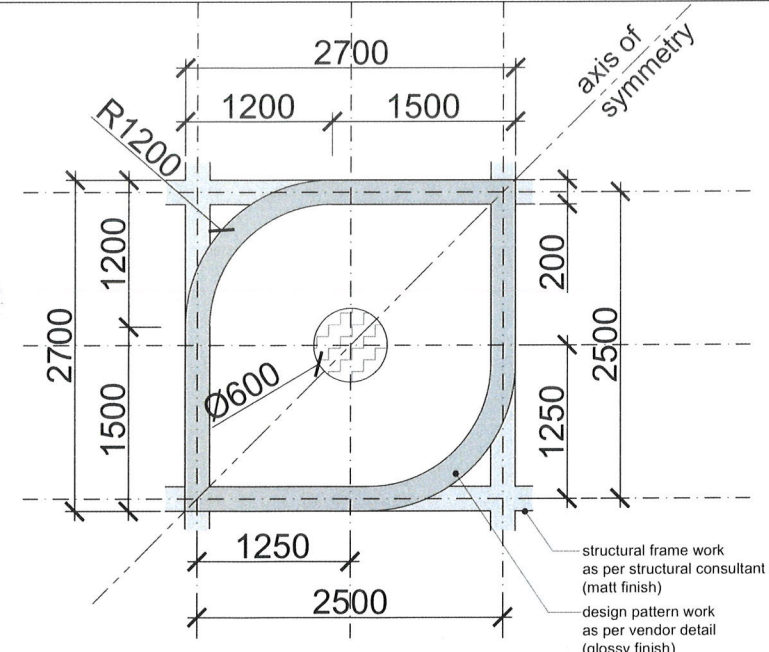


3 DESIGN PATTERN - PROFILE DETAIL
1:30

LEGEND:


1	canopy column grid
02	false ceiling grid
	sky light
	artificial light
	metal roofing sheet
	False ceiling
	direction of roof slope
	direction of gutter slope

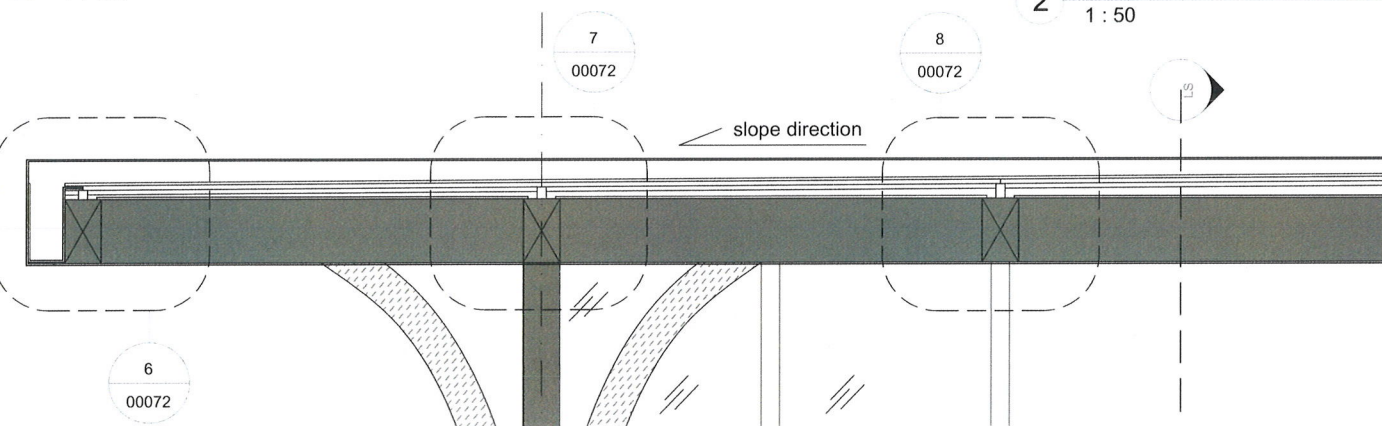


4 TYPICAL CROSS SECTION OF CANOPY (SLOPING DIRECTION)
1:20

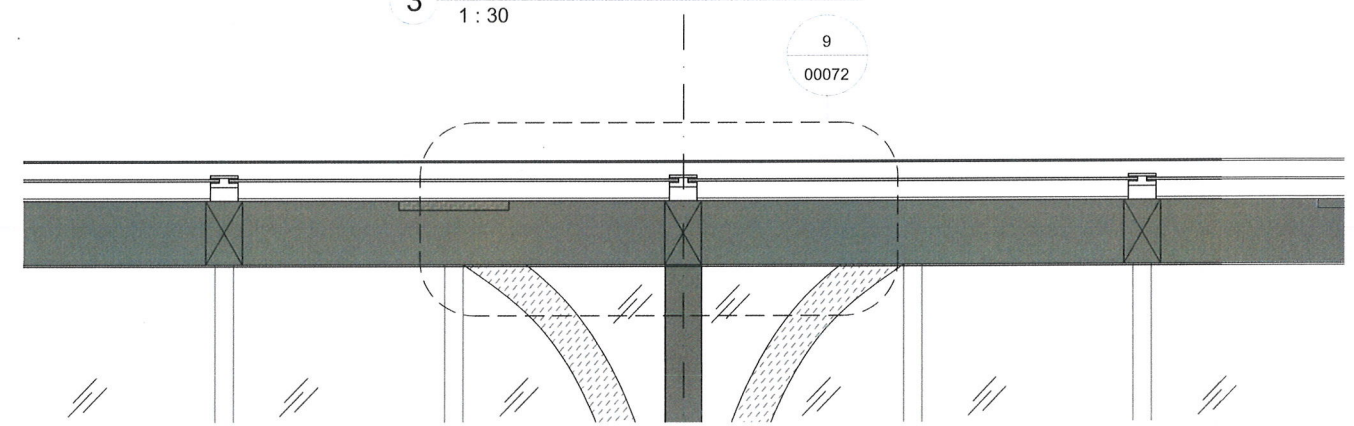


5 TYPICAL LONGITUDINAL SECTION OF CANOPY
1:20

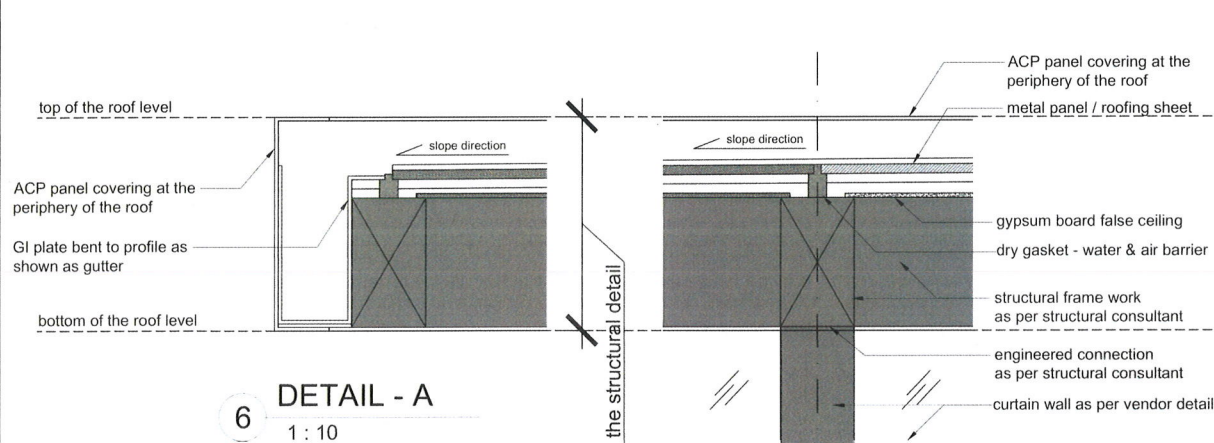


6 DETAIL - A
1:10

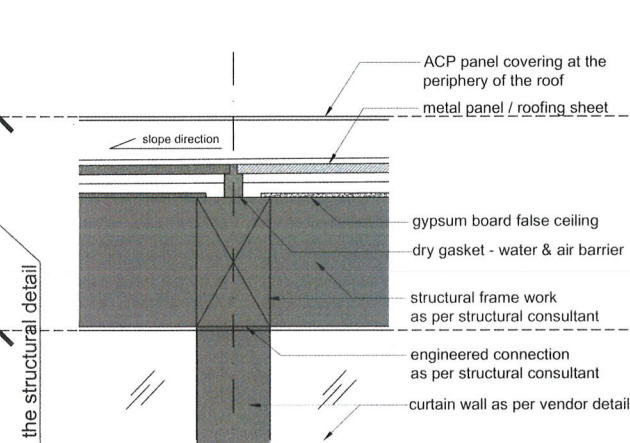

7 DETAIL - B
1:10

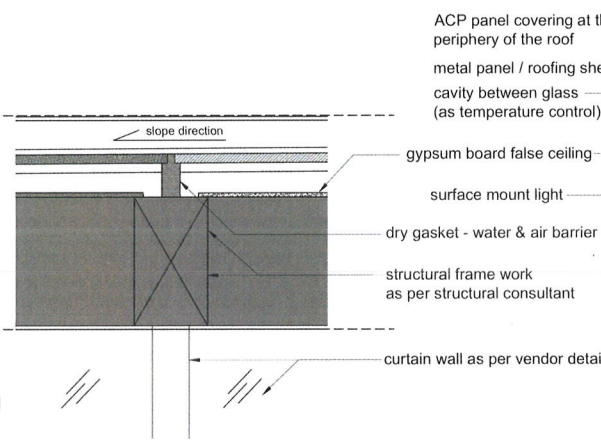


8 DETAIL - C
1:10

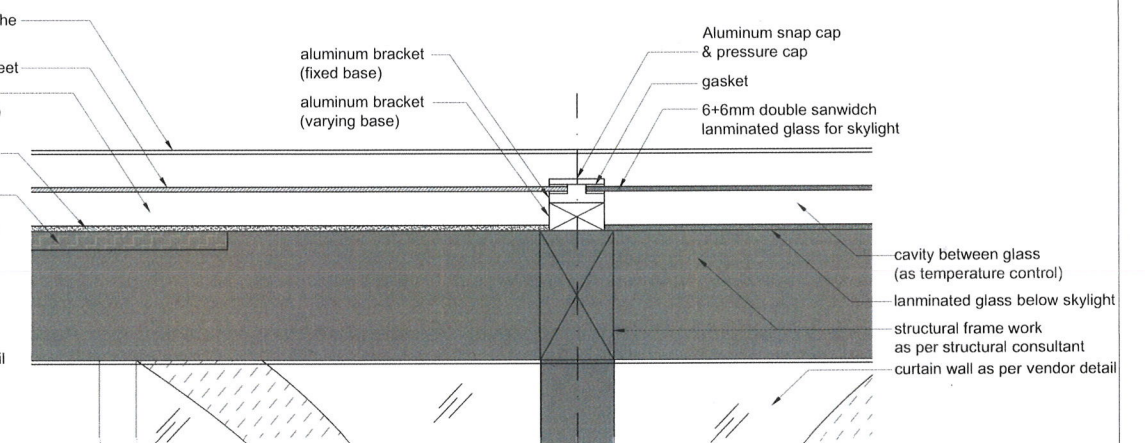


9 DETAIL - D
1:10

FOR TENDER PURPOSE ONLY

REFERENCE DRAWING / NOTES	REVISIONS						NO OBJECTION FROM CMRL				LEAD DESIGN CHECKER CERTIFICATION		DETAIL DESIGN CONSULTANT		CLIENT		PACKAGE NO			
NOTES 1. ALL DIMENSIONS ARE IN MILLIMETERS AND ALL LEVELS ARE IN METERS. 2. RAIL LEVEL SHOWN IN ARCHITECTURAL DRAWING IS INDICATIVE ONLY. ABSOLUTE RAIL LEVEL SHALL BE DERIVED FROM THE ALIGNMENT DRAWINGS. 3. INFORMATION ON ACTUAL SIZE OF STRUCTURAL ELEMENTS SHALL BE AS PER STRUCTURAL DESIGN. 4. GROUND LEVEL WHERE SHOWN ARE INDICATIVE. ACTUAL LEVELS SHALL BE TAKEN FROM SURVEY DRAWINGS AND SHALL BE CONFIRMED AT SITE. 5. RCC DETAILS OF EXTERNAL ELEMENTS ARE INDICATIVE ONLY AND SUBJECT TO STRUCTURAL AND TUNNEL DESIGN. 6. ESCALATORS AND LIFTS ARE INDICATIVE ONLY AND FINAL SIZES ARE AS PER MANUFACTURER REQUIREMENTS. 7. INFORMATION ON ACTUAL SIZE OF CUTOUT AND OPENINGS SHALL BE AS PER M&E DESIGN. 8. REFER TO PLUMBING DRAWINGS FOR PLUMBING AND DRAINAGE LAYOUT. 9. PSD DOORS DESIGN AND TRAIN DESIGN TO BE CONFIRM BY CLIENT BASED ON SUPPLIER INFORMATION. 10. FOR FINISHES REFER FINISHED DRAWINGS AND TYPICAL DETAIL. 11. FOR CHANGE REFER TO ALIGNMENT DRAWINGS. 12. ALL FINISHES SHOWN ARE INDICATIVE ONLY.							The design and drawings as certified and submitted by the designer have been reviewed and proof checked. ☐ No Objection ☐ No Objection subjected to comments as noted ☐ Revision and Resubmission Required subjected to comments as noted						   Member of the Saurashtra Jorega Group		 CHENNAI METRO RAIL LTD. ADMINISTRATIVE BUILDING, CMBL DEPOT, POONAMALLEE HIGH ROAD, KOTYAMBUR, CHENNAI - 600107 (INDIA)		P2C4/04			
							CHECKED BY REVIEWED BY APPROVED BY DATE								DRAWING TITLE		DRG ISSUE RECORD		STATUS	
													ENTRY/EXIT CANOP DETAILS		Concept Design					
															Preliminary Design					
															Definitive Design					
															Construction Reference					
															Good for Construction		x			
															SCALE		REV			
															P20C40UG01TYP-MMSC-ARCGENDWG-00072(2)		As indicated		02	

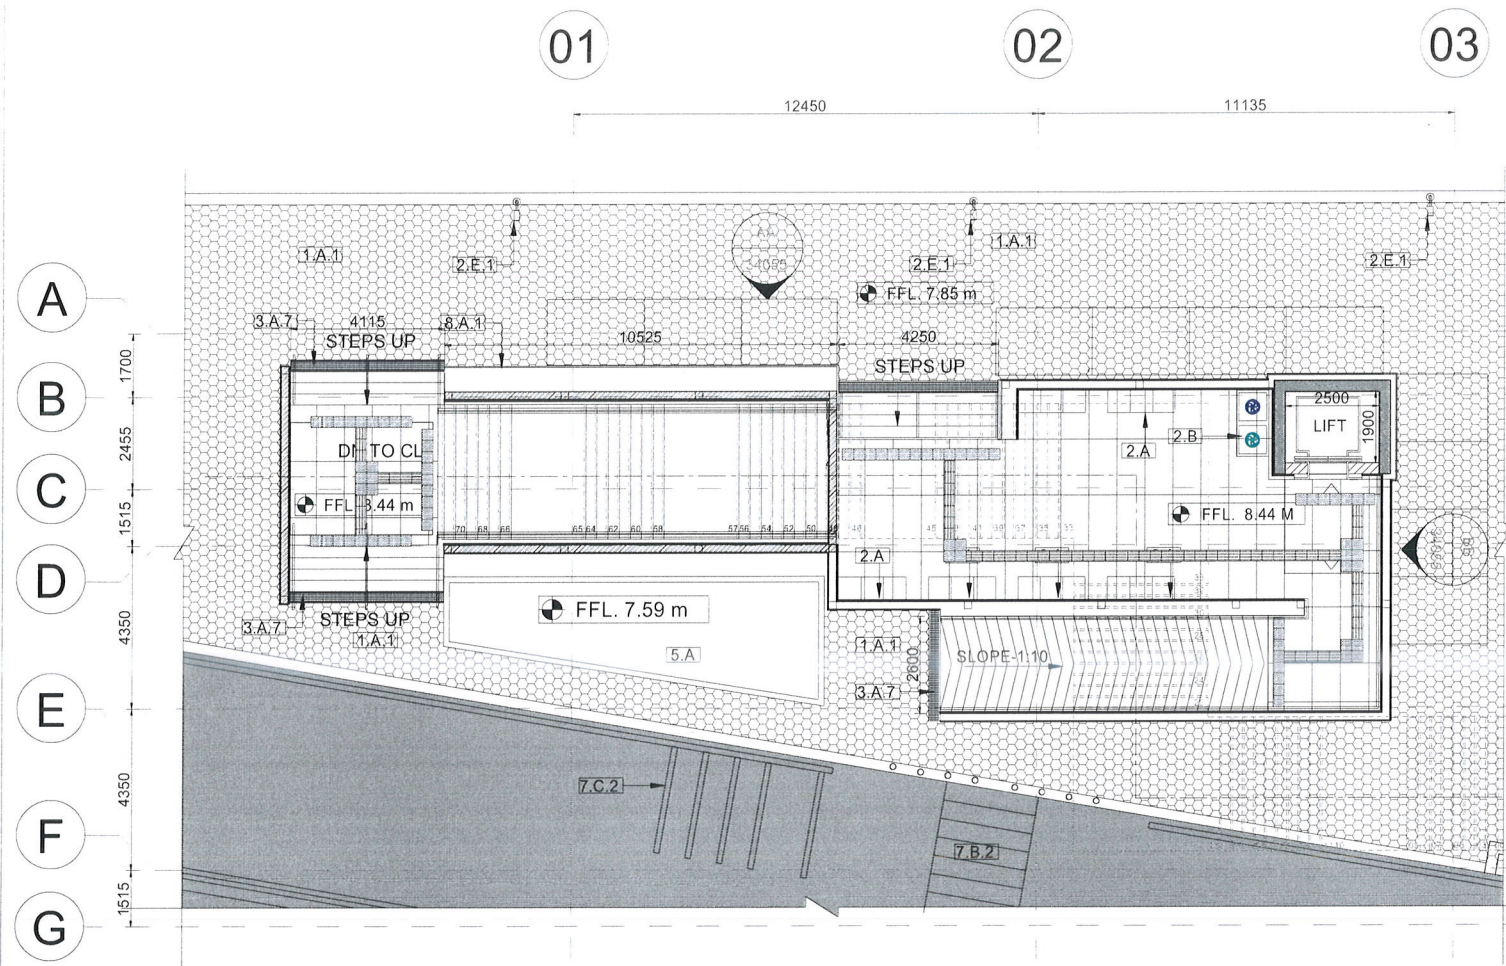

1 ENTRY/EXIT-01 STREET LEVEL @ 7.290 M
1 : 100

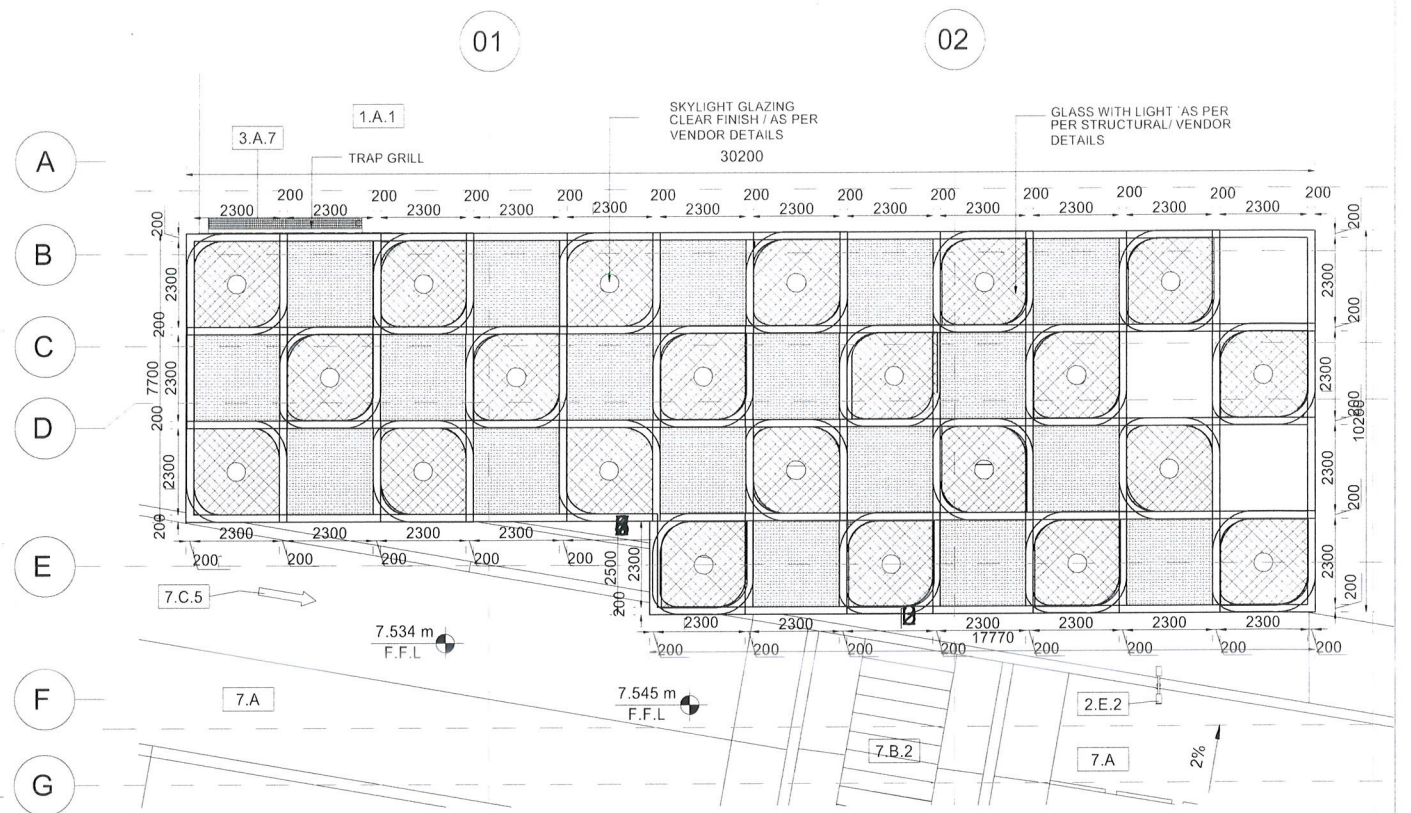


2 ENTRY/EXIT-01 CANOPY
1 : 100


FLOORING LEGEND						
S. NO.	TAG	SYMBOL	IMAGE	DESCRIPTION	FLOORING FF.	AREA/SQM
1	F-01			600X1200X20 MM THICK MAGNODOR 120 (COLUMBI) JUBRANA/FLAMED HORNE LEATHER POLISH FINISH GRANITE		
2	F-02			600X1200X20 MM THICK SUDANUR BLACK FLAMED HORNE LEATHER POLISHED FINISH GRANITE		
3	F-03			300X300X20 MM THICK METAL (SILVER COLOR) DIRECTIONAL TILES		
4	F-04			300X300X20 MM THICK METAL (SILVER COLOR) HAZARDOUS TILES		
5	F-05			600X2400X20 MM THICK HAWKS EYE FLAMED HORNE LEATHER POLISH FINISH GRANITE		
6	F-06			FOR RAMP 100 MM WIDTH WITH 20 MM THICK STRIPE MAGNODOR 120 (COLUMBI) JUBRANA/FLAMED HORNE LEATHER POLISH FINISH GRANITE		
7	F-07			1200X3050 MM WITH 12 MM THICK PALE PETAL PINK COLOR LAMINATED LACQURED GLASS		



REFERENCE DRAWING / NOTES		REVISIONS		NO OBJECTION FROM CMRL		LEAD DESIGN CHECKER CERTIFICATION		DETAIL DESIGN CONSULTANT		CLIENT		PACKAGE NO	
NOTES 1. ALL DIMENSIONS ARE IN M/M. METERS AND ALL LEVELS ARE IN METERS. 2. RAIL LEVEL SHOWN IN ARCHITECTURAL DRAWING IS INDICATIVE ONLY. ABSOLUTE RAIL LEVEL SHALL BE DERIVED FROM THE ALIGNMENT DRAWINGS. 3. INFORMATION ON ACTUAL SIZE OF STRUCTURAL ELEMENTS SHALL BE AS PER STRUCTURAL DESIGN DRAWINGS AND SHALL BE CONFIRMED AT SITE. 4. GROUND LEVEL WHERE SHOWN ARE INDICATIVE. ACTUAL LEVELS SHALL BE TAKEN FROM SURVEY DRAWINGS AND SHALL BE CONFIRMED AT SITE. 5. RCC DETAILS OF EXTERNAL ELEMENTS ARE INDICATIVE ONLY AND SUBJECT TO STRUCTURAL AND TUNNEL DESIGN. 6. ESCALATORS AND LIFTS ARE INDICATIVE ONLY AND FINAL SIZES ARE AS PER MANUFACTURER REQUIREMENTS. 7. INFORMATION ON ACTUAL SIZE OF CUTOUT AND OPENINGS SHALL BE AS PER M&E DESIGN. 8. REFER TO PLUMBING DRAWINGS FOR PLUMBING AND DRAINAGE LAYOUT. 9. PSD DOORS DESIGN AND TRAIN DESIGN TO BE CONFIRM BY CLIENT BASED ON SUPPLIER INFORMATION. 10. FOR FINISHES REFER FINISHED DRAWINGS AND TYPICAL DETAIL. 11. FOR CHANGE REFER TO ALIGNED DRAWINGS. 12. ALL FINISHES SHOWN ARE INDICATIVE ONLY.				The design and drawings as certified and submitted by the designer have been reviewed and proof checked.		No Objection		MM SMEC oneworks		CHENNAI METRO RAIL LTD.		P2C4/04	
				No Objection		No Objection		PROJECT TITLE		DRAWING TITLE		DRG ISSUE RECORD	
				By Detail Design Consultant		Chennai Metro Rail Detail Design Consultancy		KODAMBAKKAM STATION		PLANS (ENTRY-EXIT -01)		Preliminary Design	
				DESIGNED BY		CORRIDOR-4, Phase-2		DRAFTING NUMBER		P20C40UG02KOD-MMSO-ARCFSHDWG-98101(1)		Good for Construction	
				CHECKED BY		LOKESH TYAGI		SCALE		1:100		REV	
				APPROVED BY								0	
				DATE									
				DESCRIPTION									
				CHKD									
				APPD									

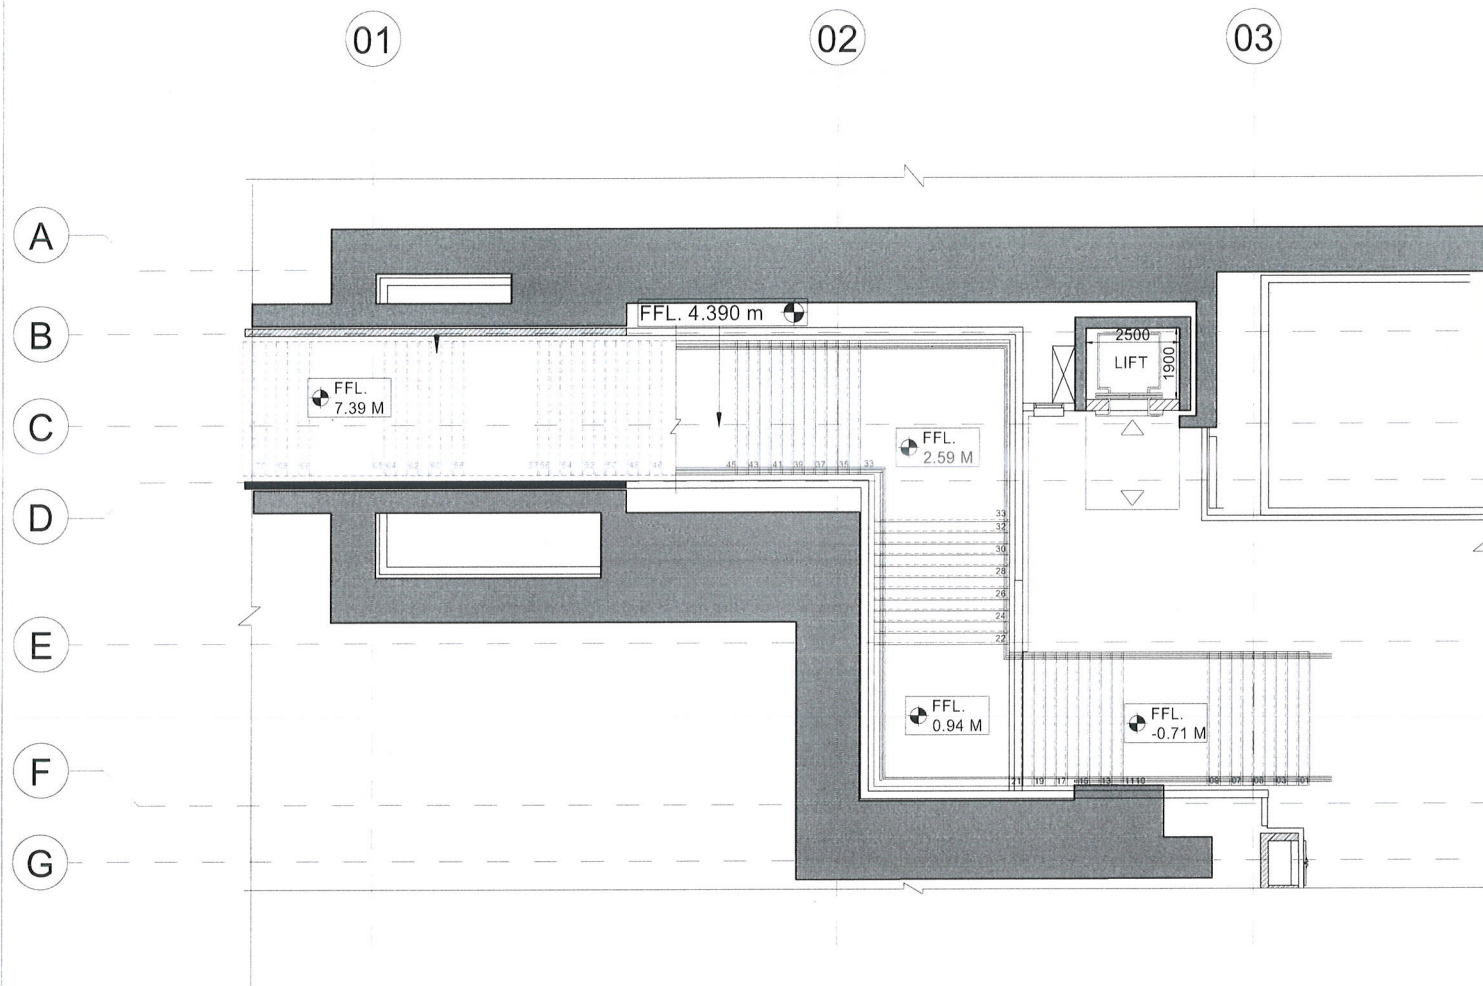


3 ENTRY/EXIT-01 MIDLANDING LEVEL @ 2.89 M
1 : 100

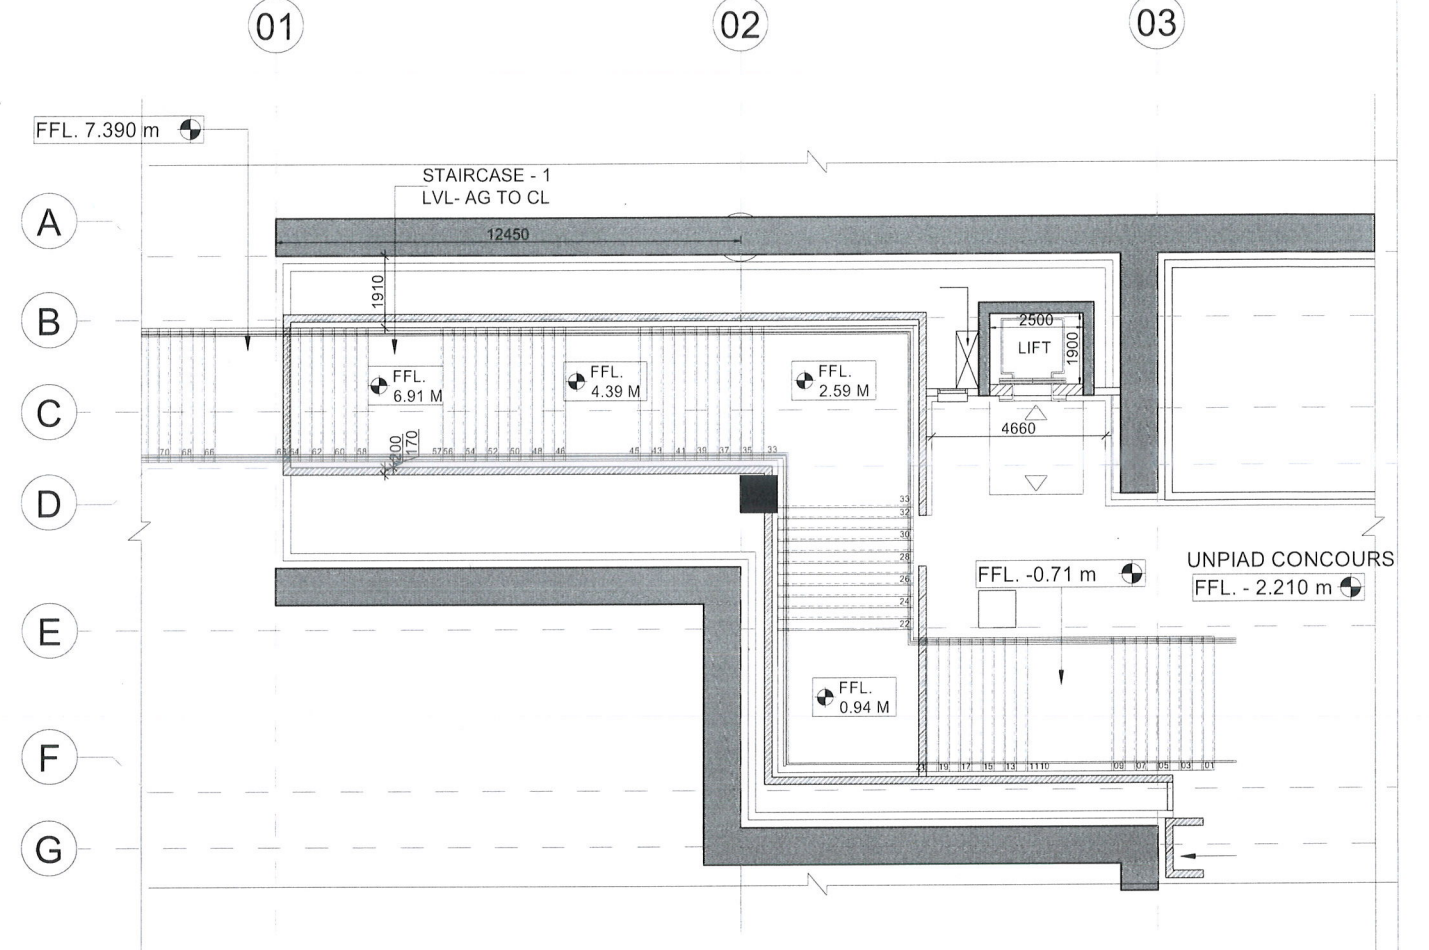

4 ENTRY/EXIT-CONCOURSE LEVEL @ -2.21 M
1 : 100

FLOORING LEGEND						
S. NO.	TAG	SYMBOL	IMAGE	DESCRIPTION	FLOORING FFL.	AREA(SQ.M)
1	F-01			600X1200X20 MM THICK NAGNOR 120 (COLUMBI) JUBRANA FLAMED HORNE LEATHER POLISH FINISH GRANITE		
2	F-02			600X1200X20 MM THICK SUDANUR BLACK FLAMED HORNE LEATHER POLISH FINISH GRANITE		
3	F-03			300X300X20 MM THICK METAL (SILVER COLOR) DIRECTIONAL TILES		
4	F-04			300X300X20 MM THICK METAL (SILVER COLOR) HAZARDOUS TILES		
5	F-05			600X2400X20 MM THICK KOWNEE (HAWKS EYE) FLAMED HORNE LEATHER POLISH FINISH GRANITE		
6	F-06			FOR RAMP 100 MM WIDTH WITH 20 MM THICK STRIPE SAGNOR 120 (COLUMBI) JUBRANA FLAMED HORNE LEATHER POLISH FINISH GRANITE		
7	F-07			1200X3000 MM WITH 12 MM THICK PALE PETAL PINK COLOR LAMINATED LACQUERED GLASS		

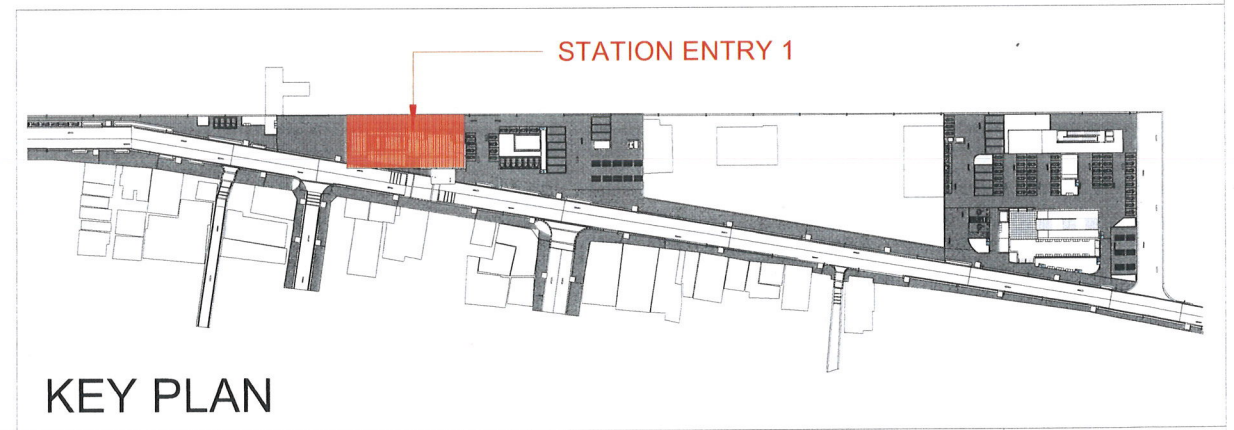

KEY PLAN

REFERENCE DRAWING / NOTES

NOTES
1. ALL DIMENSIONS ARE IN MILLIMETERS AND ALL LEVELS ARE IN METERS.
2. RAIL LEVEL SHOWN IN ARCHITECTURAL DRAWING IS INDICATIVE ONLY. ABSOLUTE RAIL LEVEL SHALL BE DERIVED FROM THE ALIGNMENT DRAWINGS.
3. INFORMATION ON ACTUAL SIZE OF STRUCTURAL ELEMENTS SHALL BE AS PER STRUCTURAL DESIGN DRAWINGS AND SHALL BE CONFIRMED AT SITE.
4. GROUND LEVEL WHERE SHOWN ARE INDICATIVE. ACTUAL LEVELS SHALL BE TAKEN FROM SURVEY DRAWINGS AND SHALL BE CONFIRMED AT SITE.
5. RCC DETAILS OF EXTERNAL ELEMENTS ARE INDICATIVE ONLY AND SUBJECT TO STRUCTURAL AND TUNNEL DESIGN.
6. ESCALATORS AND LIFTS ARE INDICATIVE ONLY AND FINAL SIZES ARE AS PER MANUFACTURER REQUIREMENTS.
7. INFORMATION ON ACTUAL SIZE OF CUTOUT AND OPENINGS SHALL BE AS PER M&E DESIGN.
8. REFER TO PLUMBING DRAWINGS FOR PLUMBING AND DRAINAGE LAYOUT.
9. PSD DOORS DESIGN AND TRAIN DESIGN TO BE CONFIRM BY CLIENT BASED ON SUPPLIER INFORMATION.
10. FOR FINISHES REFER FINISHED DRAWINGS AND TYPICAL DETAIL.
11. FOR CHARGES REFER TO ALGMENT DRAWINGS.
12. ALL FINISHES SHOWN ARE INDICATIVE ONLY.

REVISIONS

REV.	DATE	BY	DESCRIPTION	CHKD	APPD
R0	15.07.2025	RA	ISSUED FOR TENDER	VC	RN

NO OBJECTION FROM CMRL

The design and drawings as certified and submitted by the designer have been reviewed and proof checked.

☐ No Objection ☐ No Objection subjected to comments as noted ☐ Revision and Resubmission Required subjected to comments as noted

CHECKED BY REVIEWED BY APPROVED BY DATE

By Detail Design Consultant

DESIGNED BY CHECKED BY APPROVED BY DATE

LOKESH TYAGI

LEAD DESIGN CHECKER CERTIFICATION

DETAIL DESIGN CONSULTANT

MM **SMEC** **oneworks**
Member of the Surenj Group

PROJECT TITLE
Chennai Metro Rail Detail Design Consultancy Corridor-4, Phase-2

for the works and Services of the Detailed Design and Drawings for the Alignment, Civil, Structural, Architectural, MEP, TVS, VAC & Track Works Covering the Alignment and Underground Stations from Lighthouse to Meenakshi College in Corridor 4 of Chennai Metro Rail Project


CLIENT **CHENNAI METRO RAIL LTD.**
ADMINISTRATIVE BUILDING, CMRL DEPOT, POONAMALLEE HIGH ROAD, KOYAMBEDU, CHENNAI - 600107 (INDIA)

DRAWING TITLE
KODAMBAKKAM STATION
PLANS (ENTRY-EXIT -01)

DRAWING NUMBER
P20C40UG02KOD-MMSO-ARCFSDHWG-98102(1)

PACKAGE NO **P2C4/04**


DRG ISSUE RECORD	STATUS
Concept Design	
Preliminary Design	
Definitive Design	
Construction Reference	
Good for Construction	x
SCALE	REV
1:100	0

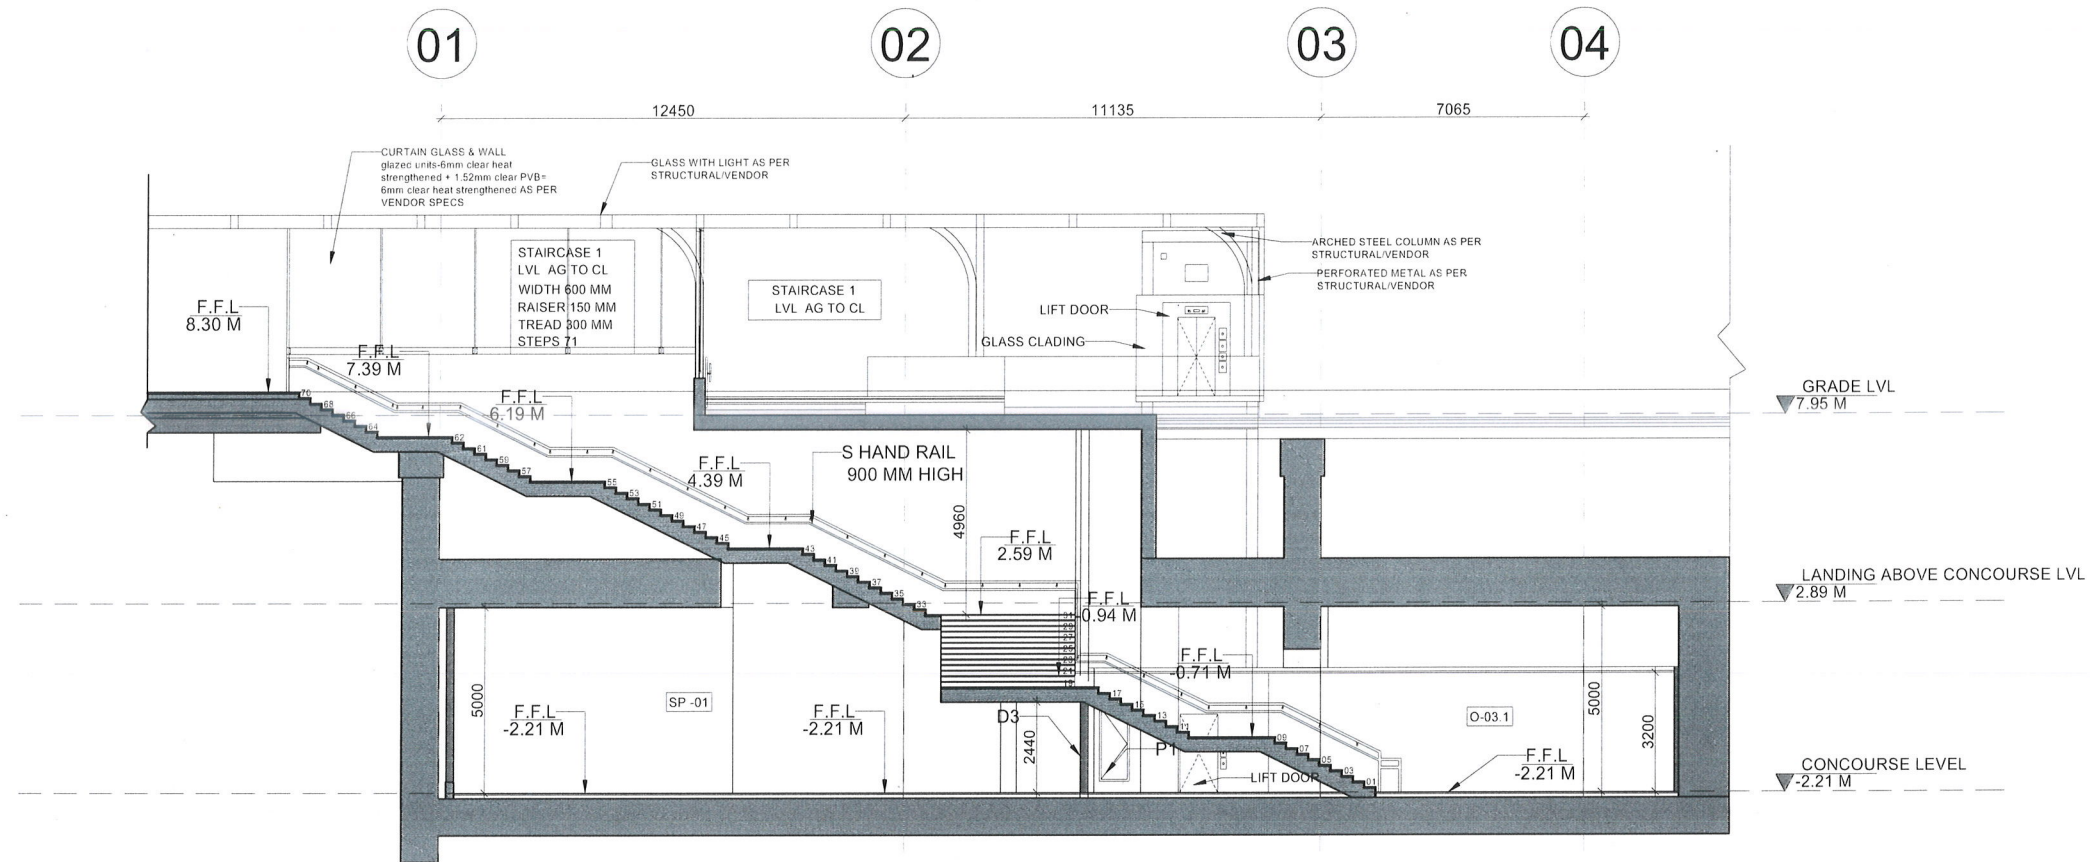


1 ENTRY/EXIT-02 SECTION-AA
1 : 100

FLOORING LEGEND						
S. NO.	TAG	SYMBOL	IMAGE	DESCRIPTION	FLOORING F.F.L.	AREA(SQ.M)
1	F-01			600X1200X20 MM THICK NAGARJUNA KOLAMBU JUBRANA/FLAMED HORNED LEATHER POLISH FINISH GRANITE		
2	F-02			600X1200X20 MM THICK SUDANU BLACK FLAMED HORNED LEATHER POLISHED FINISH GRANITE		
3	F-03			300X300X20 MM THICK METAL (SILVER COLOR) DIRECTIONAL TILES		
4	F-04			300X300X20 MM THICK METAL (SILVER COLOR) HAZARDOUS TILES		
5	F-05			600X2400X20 MM THICK KORANEDU SHAWNS EYE FLAMED HORNED LEATHER POLISH FINISH GRANITE		
6	F-06			FOR RAMP 1200 MM WIDTH WITH 20 MM THICK STRIPE NAGARJUNA KOLAMBU JUBRANA/FLAMED HORNED LEATHER POLISH FINISH GRANITE		
7	F-07			1200X3500 MM WITH 12 MM THICK PALE PETAL PINK COLOR LAMINATED LACQUERED GLASS		


KEY PLAN

 

REFERENCE DRAWING / NOTES	REVISIONS					NO OBJECTION FROM CMRL				LEAD DESIGN CHECKER CERTIFICATION		DETAIL DESIGN CONSULTANT		CLIENT		PACKAGE NO	
						The design and drawings as certified and submitted by the designer have been reviewed and proof checked. ☐ No Objection ☐ No Objection subjected to comments as noted ☐ Revision and Resubmission Required subjected to comments as noted								 CHENNAI METRO RAIL LTD. ADMINISTRATIVE BUILDING, CHMS, DEPOT, POONAMALLEE HIGH ROAD, KOTYAMBEDE, CHENNAI - 600107 (INDIA)		P2C4/04	
						CHECKED BY	REVIEWED BY	APPROVED BY	DATE					DRAWING TITLE		DRG ISSUE RECORD STATUS	
														KODAMBAKKAM STATION		Concept Design	
														SECTION (ENTRY-EXIT -01)		Preliminary Design	
																Definitive Design	
																Construction Reference	
																Good for Construction x	
																SCALE REV	
																P20C40UG02KOD-MMSO-ARCFSHDWG-98103(1) 1:100 0	

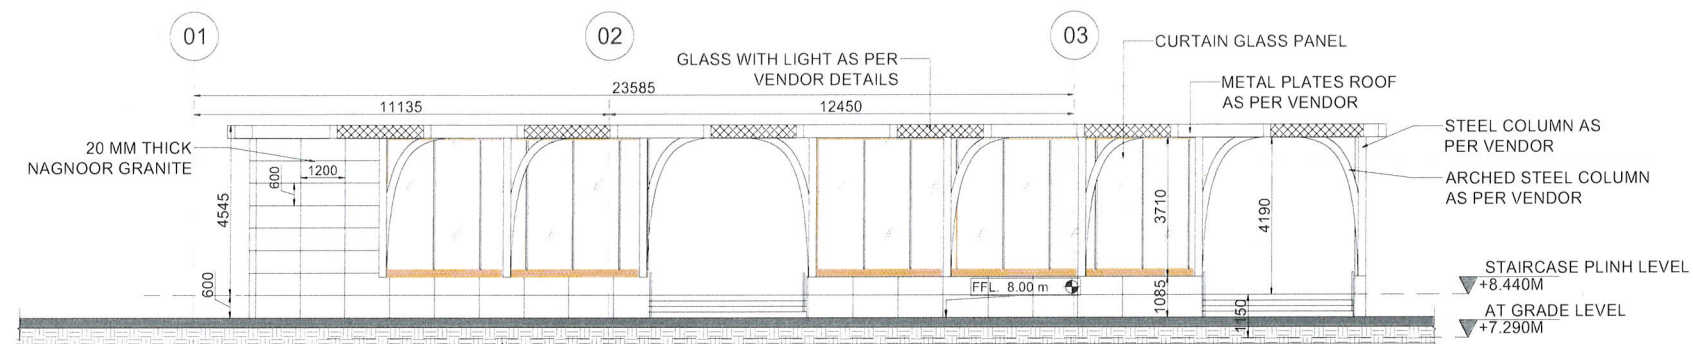


1 ENTRY/EXIT-02 ELEVATION-A
1 : 100

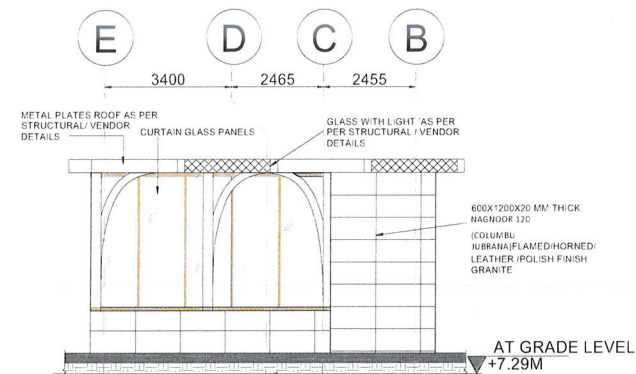

1 ENTRY/EXIT-02 ELEVATION-B
1 : 100




FLOORING LEGEND						
S. NO.	TAG	SYMBOL	IMAGE	DESCRIPTION	FLOORING FFL	AREA/SQM
1	F-01			600X1200X20 MM THICK NAGNOOR 120 (COLUMB) JUBANA FLAMED HORNED LEATHER POLISH FINISH GRANITE		
2	F-02			600X1200X20 MM THICK (COLUMB) JUBANA FLAMED HORNED LEATHER POLISH FINISH GRANITE		
3	F-03			300X300X20 MM THICK METAL (SILVER COLOR) DIRECTIONAL TILES		
4	F-04			300X300X20 MM THICK METAL (SILVER COLOR) HAZARDOUS TILES		
5	F-05			600X2400X20 MM THICK KDMVEDU HAWKS EYE FLAMED HORNED LEATHER POLISH FINISH GRANITE		
6	F-06			FOR RAMP 100 MM WIDTH WITH 20 MM THICK STRIPE NAGNOOR 120 (COLUMB) JUBANA FLAMED HORNED LEATHER POLISH FINISH GRANITE		
7	F-07			1200X3000 MM WITH 12 MM THICK PALE PETAL PINK COLOR LAMINATED LACQUERED GLASS		

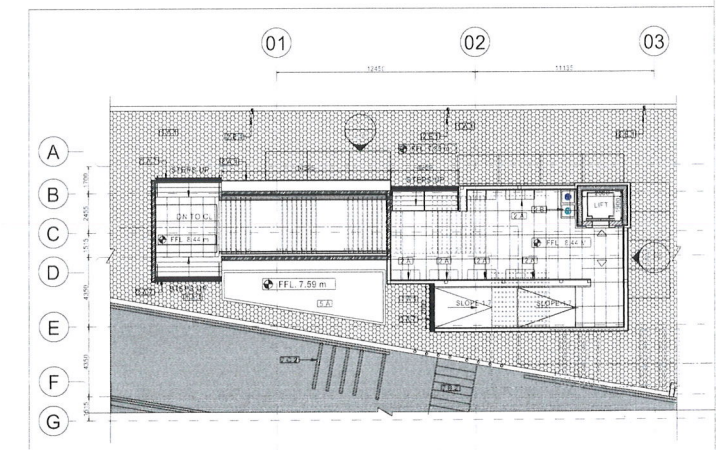


KEY PLAN

REFERENCE DRAWING / NOTES				REVISIONS				NO OBJECTION FROM CMRL				LEAD DESIGN CHECKER CERTIFICATION		DETAIL DESIGN CONSULTANT		CLIENT		PACKAGE NO					
NOTES 1. ALL DIMENSIONS ARE IN MILLIMETERS AND ALL LEVELS ARE IN METERS. 2. RAIL LEVEL SHOWN IN ARCHITECTURAL DRAWING IS INDICATIVE ONLY. ABSOLUTE RAIL LEVEL SHALL BE DERIVED FROM THE ALIGNMENT DRAWINGS. 3. INFORMATION ON ACTUAL SIZE OF STRUCTURAL ELEMENTS SHALL BE AS PER STRUCTURAL DESIGN DRAWINGS AND SHALL BE CONFIRMED AT SITE. 4. GROUND LEVEL WHERE SHOWN, ARE INDICATIVE. ACTUAL LEVELS SHALL BE TAKEN FROM SURVEY DRAWINGS AND SHALL BE CONFIRMED AT SITE. 5. RCC DETAILS OF EXTERNAL ELEMENTS ARE INDICATIVE ONLY AND SUBJECT TO STRUCTURAL AND TUNNEL DESIGN. 6. ESCALATORS AND LIFTS ARE INDICATIVE ONLY AND FINAL SIZES ARE AS PER MANUFACTURER REQUIREMENTS. 7. INFORMATION ON ACTUAL SIZE OF CUTOUT AND OPENINGS SHALL BE AS PER MAE DESIGN. 8. REFER TO PLUMBING DRAWINGS FOR PLUMBING AND DRAINAGE LAYOUT. 9. PSD DOORS DESIGN AND TRAIN DESIGN TO BE CONFIRM BY CLIENT BASED ON SUPPLIER INFORMATION. 10. FOR FINISHES REFER FINISHED DRAWINGS AND TYPICAL DETAIL. 11. FOR CHANGES REFER TO ALIGNMENT DRAWINGS. 12. ALL FINISHES SHOWN ARE INDICATIVE ONLY.								The design and drawings as certified and submitted by the designer have been reviewed and proof checked.				✓ LOKESH TYAGI		MM SMEC oneworks Member of the Saurashtra Group		CLIENT CHENNAI METRO RAIL LTD. ADMINISTRATIVE BUILDING, CMRL DEPT., POONAMALLEE HIGH ROAD, KOTIVAMBALE, CHENNAI - 600107 (INDIA) DRAWING TITLE KODAMBAKKAN STATION ELEVATIONS (ENTRY-EXIT -01)		DRG. ISSUE RECORD STATUS Concept Design Preliminary Design Definitive Design Construction Reference Good for Construction x		SCALE 1:100 REV 0			
								By Detail Design Consultant															
								DESIGNED BY	CHECKED BY	APPROVED BY	DATE												
	R0	15.07.2025	RA	ISSUED FOR TENDER				VC	RN										P2C4/04				

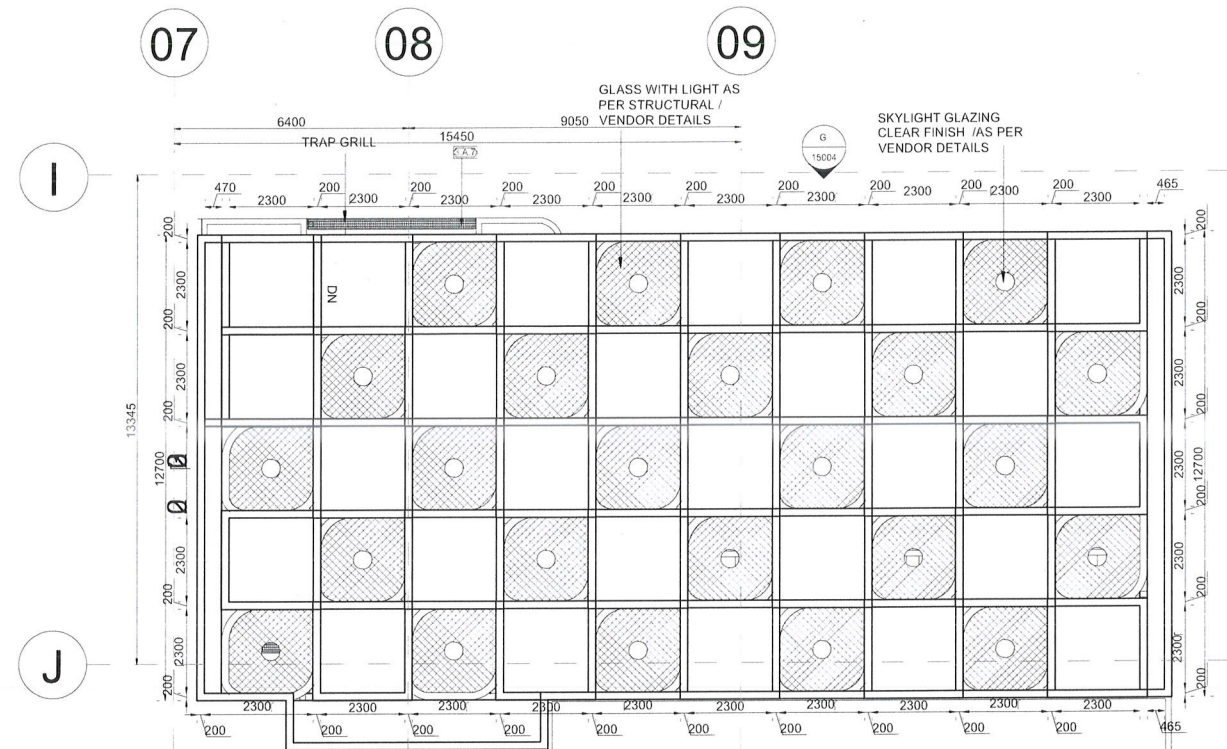


A detailed key plan of the project area, showing the layout of the site and surrounding infrastructure. The plan includes a large rectangular area labeled 'ENTRY EXIT-2' in red, indicating the location of the proposed entry and exit. The plan also shows various other buildings, roads, and landmarks, including a 'Kiosk' and a 'Bus Stop'.


REFERENCE DRAWING / NOTES	REVISIONS				NO OBJECTION FROM CMRL				LEAD DESIGN CHECKER CERTIFICATION	DETAIL DESIGN CONSULTANT	CLIENT	PACKAGE NO
NOTES: 1. ALL DIMENSIONS ARE IN MILLIMETERS AND ALL LEVELS ARE IN METERS. 2. RAIL LEVEL SHOWN IN ARCHITECTURAL DRAWING IS INDICATIVE ONLY. ABSOLUTE RAIL LEVEL SHALL BE DERIVED FROM THE ALIGNMENT DRAWINGS. 3. INFORMATION ON ACTUAL SIZE OF STRUCTURAL ELEMENTS SHALL BE AS PER STRUCTURAL DESIGN. 4. GROUND LEVEL WHERE SHOWN ARE INDICATIVE. ACTUAL LEVELS SHALL BE TAKEN FROM SURVEY DRAWINGS AND SHALL BE CONFIRMED AT SITE. 5. RCC DETAILS OF EXTERNAL ELEMENTS ARE INDICATIVE ONLY AND SUBJECT TO STRUCTURAL AND TUNNE DESIGN. 6. ESCALATORS AND LIFTS ARE INDICATIVE ONLY AND FINAL SIZES ARE AS PER MANUFACTURE REQUIREMENTS. 7. INFORMATION ON ACTUAL SIZE OF CUTOFF AND OPENINGS SHALL BE AS PER M&E DESIGN. 8. REFER TO PLUMBING DRAWINGS FOR PLUMBING AND DRAINAGE LAYOUT. 9. PSD, DOORS DESIGN AND TRAIN DESIGN TO BE CONFIRM BY CLIENT BASED ON SUPPLIER INFORMATION. 10. FOR FINISHES REFER FINISHED DRAWINGS AND TYPICAL DETAIL. 11. FOR CHANGE REFER TO ALIGNMENT DRAWINGS. 12. ALL FINISHES SHOWN ARE INDICATIVE ONLY.						The design and drawings as certified and submitted by the designer have been reviewed and proof checked. ☐ No Objection ☐ No Objection subjected to comments as noted ☐ Revision and Resubmission Required subjected to comments as noted				   Member of the Sotrasa Jurong Group	 CHENNAI METRO RAIL LTD. ADMINISTRATIVE BUILDING, CMR DEPT., POCHAMALLEE HIGH ROAD, KOTAMALLUR, CHENNAI - 600157 (INDIA)	P2C4/04
						CHECKED BY	REVIEWED BY	APPROVED BY	DATE		DRAWING TITLE	DRG. ISSUE RECORD STATUS Concept Design Preliminary Design Definitive Design Construction Reference
						By Detail Design Consultant					KODAMBAKKAM STATION PLANS (ENTRY-EXIT -02)	Good for Construction x SCALE REV
	02	30.09.2025	RA	REVISED AS PER CMRL COMMENTS AS PER I.R.NO. CMRL/C&M/P&D/P2-C4-04/52/2025		DESIGNED BY	CHECKED BY	APPROVED BY	DATE	PROJECT TITLE Chennai Metro Rail Detail Design Consultancy Corridor-4, Phase-2 for the works and Services of the Detailed Design and Drawings for the Alignment, Civil, Structural, Architectural, MEP, TVS-VAC & Track Works Covering the Alignment and Underground Stations from Light House to Mennampalayam in Corridor-4 of phase-II of Chennai Metro Rail Project.	DRAWING NUMBER	1:200
	01	14.07.2025	RA	ISSUED FOR TENDER						LOKESH TYAGI	P20C40UG01KDM-MMSO-ARCFSHDWG-98105(2)	02
	REV.	DATE	BY	DESCRIPTION		CHKD	APPD					

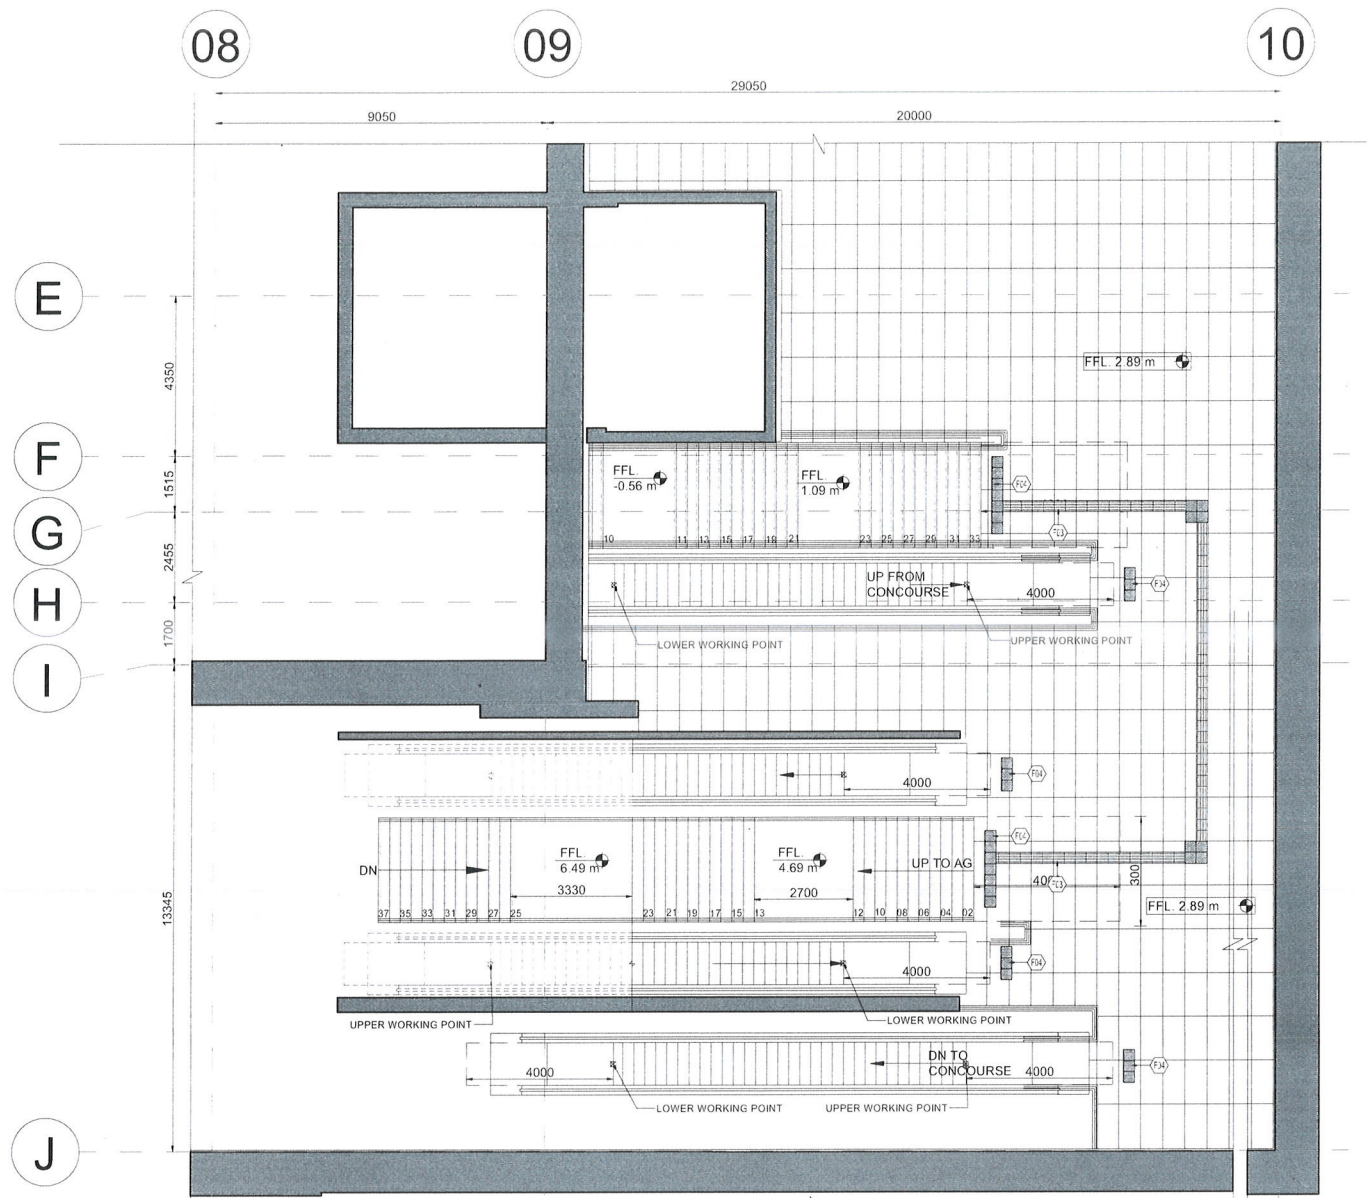

3 ENTRY/EXIT-02 MIDLANDING LEVEL @ 2.89 M
1 : 100

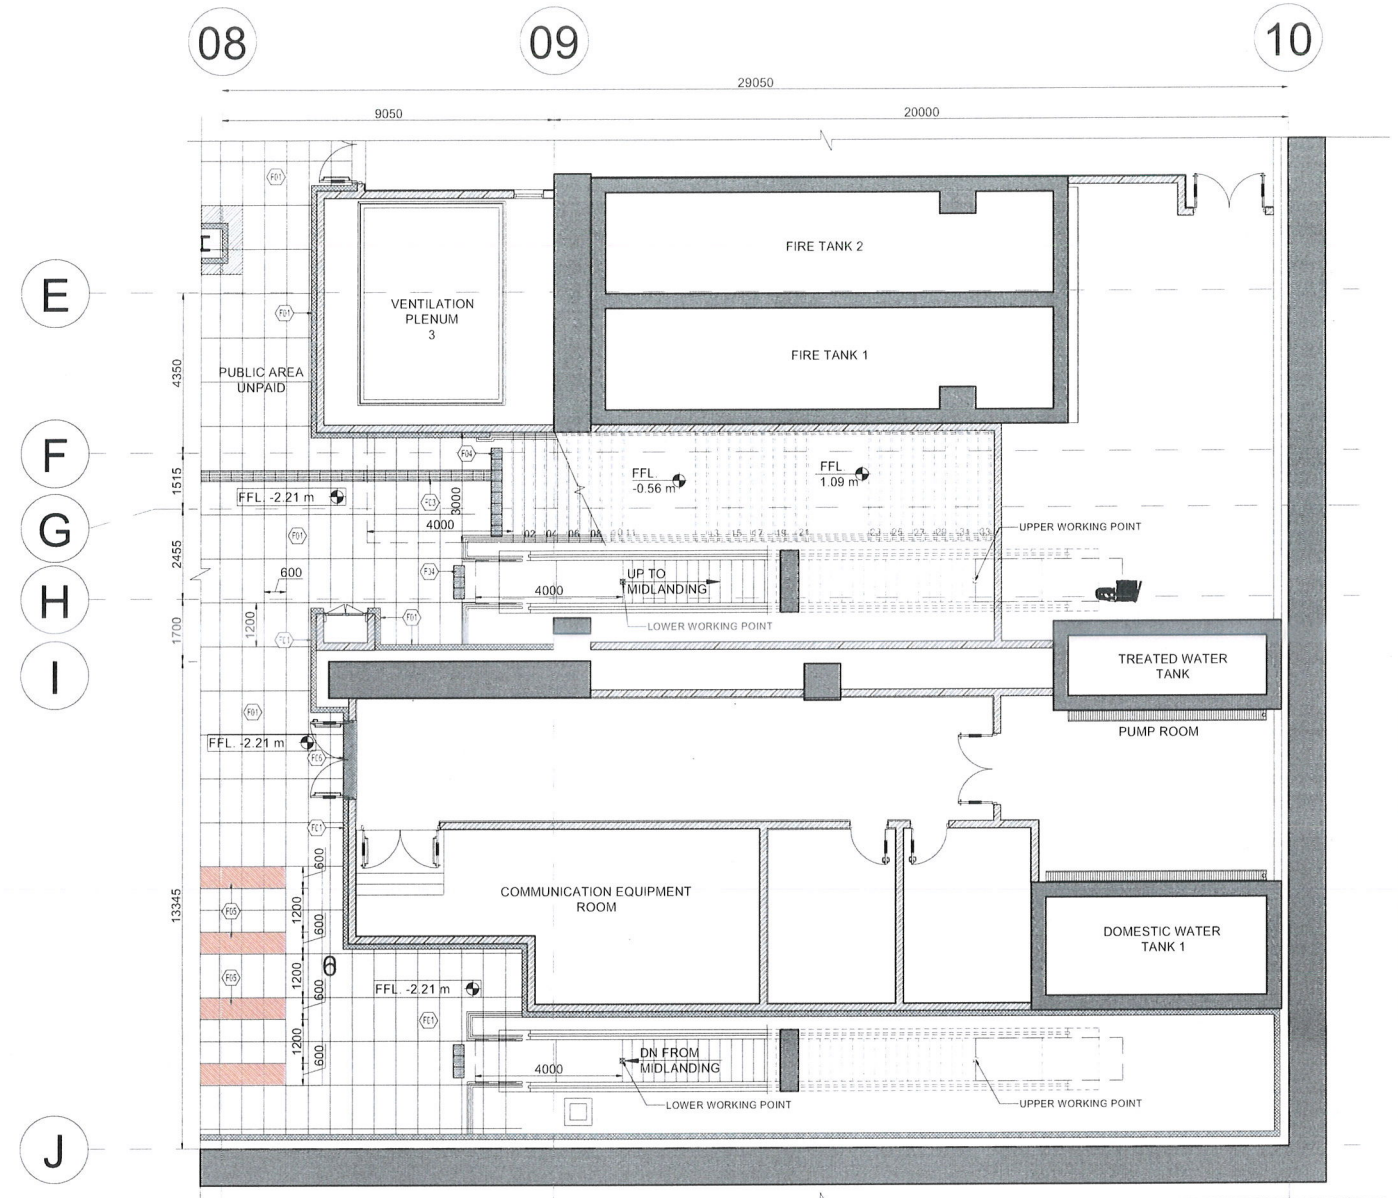

4 ENTRY/EXIT-02 CONCOURSE LEVEL @ -2.21 M
1 : 100

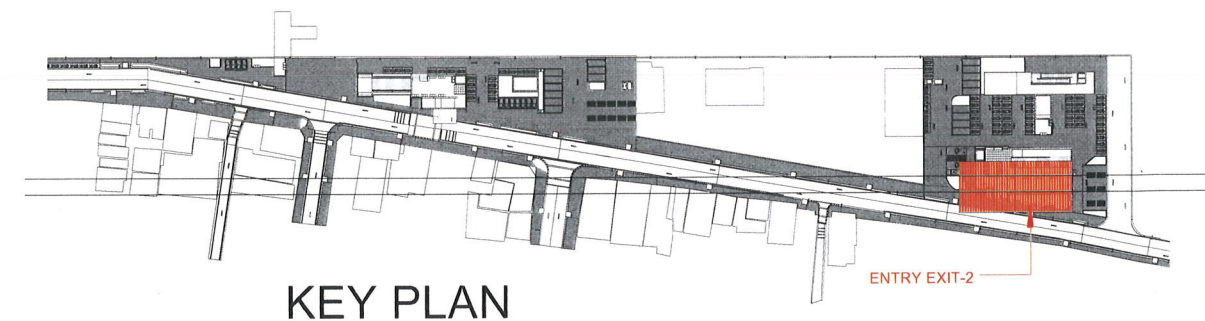

REFERENCE DRAWING / NOTES

NOTES:
1. ALL DIMENSIONS ARE IN MILLIMETERS AND ALL LEVELS ARE IN METERS.
2. RAIL LEVEL SHOWN IN ARCHITECTURAL DRAWING IS INDICATIVE ONLY. ABSOLUTE RAIL LEVEL SHALL BE DERIVED FROM THE ALIGNMENT DRAWINGS.
3. INFORMATION ON ACTUAL SIZE OF STRUCTURAL ELEMENTS SHALL BE AS PER STRUCTURAL DESIGN DRAWINGS AND SHALL BE CONFIRMED AT SITE.
4. GROUND LEVELS, WHERE SHOWN, ARE INDICATIVE ONLY AND SUBJECT TO STRUCTURAL AND TUNNEL DESIGN.
5. RCC DETAILS OF EXTERNAL ELEMENTS ARE INDICATIVE ONLY AND SUBJECT TO STRUCTURAL AND TUNNEL DESIGN.
6. ESCALATORS AND LIFTS ARE INDICATIVE ONLY AND FINAL SIZES ARE AS PER MANUFACTURER'S REQUIREMENTS.
7. INFORMATION ON ACTUAL SIZE OF CUTOUT AND OPENINGS SHALL BE AS PER M&E DESIGN.
8. REFER TO PLUMBING DRAWINGS FOR PLUMBING AND DRAINAGE LAYOUT.
9. PSD DOORS DESIGN AND TRAIN DESIGN TO BE CONFIRM BY CLIENT BASED ON SUPPLIER INFORMATION.
10. FOR FINISHES REFER FINISHED DRAWINGS AND TYPICAL DETAIL.
11. FOR CHARGE REFER TO ALIGNMENT DRAWINGS.
12. ALL FINISHES SHOWN ARE INDICATIVE ONLY.

REVISIONS

REV.	DATE	BY	DESCRIPTION	CHKD	APPD
02	30.09.2025	RA	REVISED AS PER CMRL COMMENTS AS PER LR.NO. CMRL/CGM(P&D)/P2-C4-04/52/2025	VC	RN
01	14.07.2025	RA	ISSUED FOR TENDER	VC	RN

NO OBJECTION FROM CMRL

The design and drawings as certified and submitted by the designer have been reviewed and proof checked.

☐ No Objection ☐ No Objection subjected to comments as noted ☐ Revision and Resubmission Required subjected to comments as noted

CHECKED BY REVIEWED BY APPROVED BY DATE

By Detail Design Consultant

DESIGNED BY CHECKED BY APPROVED BY DATE

LOKESH TYAGI

LEAD DESIGN CHECKER CERTIFICATION

LOKESH TYAGI

DETAIL DESIGN CONSULTANT

MM **SMC oneworks**
Member of the Sarsana Jang Group
PROJECT TITLE
Chennai Metro Rail Detail Design Consultancy
Corridor-4, Phase-2
for the works and Services of the Detailed Design and Drawings for the Alignment, Civil-Structural Architecture, MEP TYS V&V & Track Works Covering the Alignment and Underground Stations from Lighthouse to Meenakshi college in Corridor 4 of phase-II of Chennai Metro Rail Project.

CLIENT

CHENNAI METRO RAIL LTD.
ADMINISTRATIVE BUILDING, CAME DEPOT, POOMANALLEE HIGH ROAD, KOYAMBEDU, CHENNAI - 600072 (INDIA)

DRAWING TITLE

KODAMBAKKAM STATION
PLANS (ENTRY-EXIT -02)

DRAWING NUMBER

P20C40UG01KDM-MMSO-ARCFSHDWG-98106(2)

PACKAGE NO

P2C4/04


DRG.ISSUE RECORD STATUS

Concept Design
Preliminary Design
Definitive Design
Construction Reference


Good for Construction

SCALE

1:200
REV 02

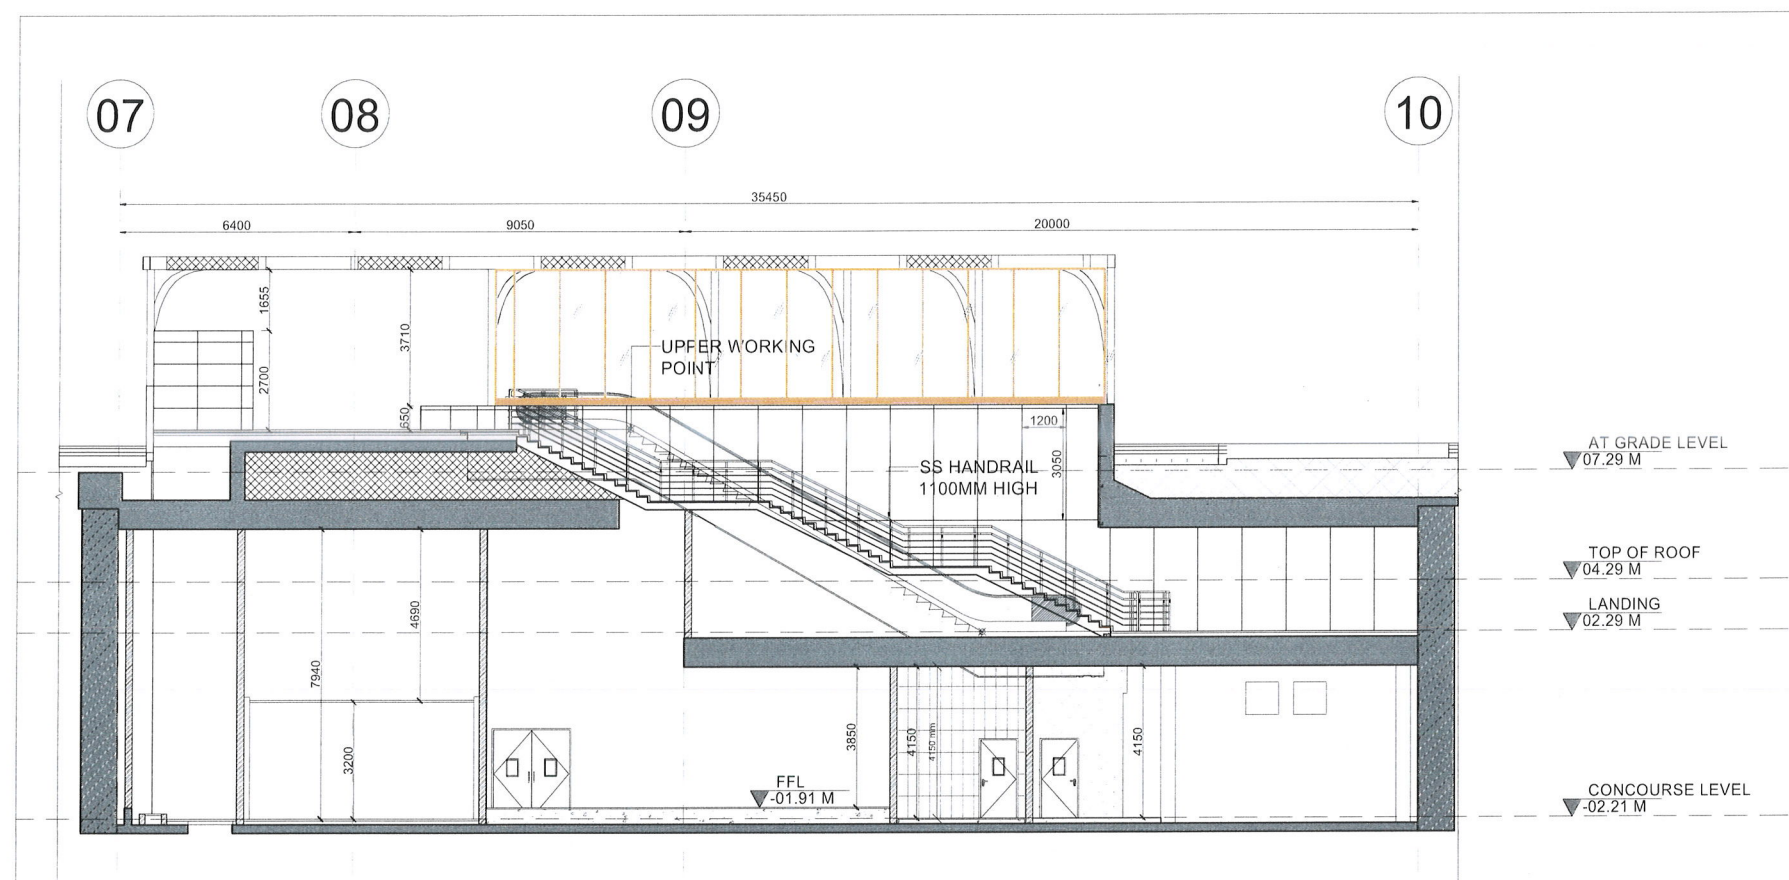

1 ENTRY/EXIT-02 SECTION-AA @ 8.000 M
1 : 100

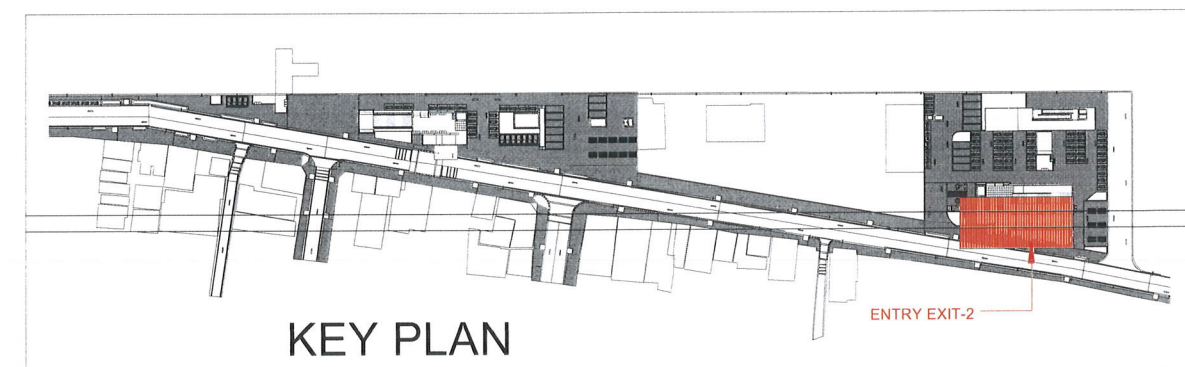

REFERENCE DRAWING / NOTES		REVISIONS				NO OBJECTION FROM CMRL				LEAD DESIGN CHECKER CERTIFICATION		DETAIL DESIGN CONSULTANT		CLIENT		PACKAGE NO						
NOTES: 1. ALL DIMENSIONS ARE IN MILLIMETERS AND ALL LEVELS ARE IN METERS. 2. RAIL LEVEL SHOWN IN ARCHITECTURAL DRAWING IS INDICATIVE ONLY. ABSOLUTE RAIL LEVEL SHALL BE DERIVED FROM THE ALIGNMENT DRAWINGS. 3. INFORMATION ON ACTUAL SIZE OF STRUCTURAL ELEMENTS SHALL BE AS PER STRUCTURAL DESIGN PROVIDED. LEVELS WHERE SHOWN ARE INDICATIVE. ACTUAL LEVELS SHALL BE TAKEN FROM SURVEY DRAWINGS AND SHALL BE CONFIRMED AT SITE. 4. FINISH DETAILS OF EXTERNAL ELEMENTS ARE INDICATIVE ONLY AND SUBJECT TO STRUCTURAL AND TUNNEL DESIGN. 5. ESCALATORS AND LIFTS ARE INDICATIVE ONLY AND FINAL SIZES ARE AS PER MANUFACTURER REQUIREMENTS. 6. INFORMATION ON ACTUAL SIZE OF CUTOUT AND OPENINGS SHALL BE AS PER MAE DESIGN. 7. REFER TO PLUMBING DRAWINGS FOR PLUMBING AND DRAINAGE LAYOUT. 8. PDS DOORS DESIGN AND TRAIN DESIGN TO BE CONFIRM BY CLIENT BASED ON SUPPLY INFORMATION. 9. FOR FINISHES REFER FINISH DRAWINGS AND TYPICAL DETAIL. 10. FOR CHANGING REFER TO ALIGNMENT DRAWINGS. 11. ALL FINISHES SHOWN ARE INDICATIVE ONLY.							The design and drawings as certified and submitted by the designer have been reviewed and proof checked. ☐ No Objection ☐ No Objection subjected to comments as noted ☐ Revision and Resubmission Required subjected to comments as noted				MM SMEC oneworks Member of the Saurashtra Jangam Group		CHENNAI METRO RAIL LTD. ADMINISTRATIVE BUILDING, CMRL DEPOT, POONAMALLEE HIGH ROAD, KOTIVARDELLA, CHENNAI - 600072 (INDIA)		P2C4/04							
									By Detail Design Consultant				PROJECT TITLE Chennai Metro Rail Detail Design Consultancy Corridor-4_Phase-2		DRAWING TITLE KODAMBAKKAM STATION SECTION (ENTRY-EXIT -02)		DRG.ISSUE RECORD Concept Design Preliminary Design Definitive Design Construction Reference		STATUS x Good for Construction			
		02	30.09.2025	RA	REVISED AS PER CMRL COMMENTS AS PER I.R.NO. CMRL/CGM(P&D)/P2-C4-04/52/2025				VC	RN	DESIGNED BY	CHECKED BY	APPROVED BY	DATE	LOKESH TYAGI		DRAWING NUMBER P20C40UG01KDM-MMSO-ARCFSHDWG-98107(2)		SCALE 1:200		REV 02	
		01	14.07.2025	RA	ISSUED FOR TENDER				VC	RN												
		REV.	DATE	BY	DESCRIPTION				CHKD.	APPR.												

09

08

07

9050

15450

6400

FFL. 8.44 m

FFL. 8.00 m

AT GRADE LEVEL
+7.290M

J

ELEVATION AA

1 : 50

07

08

09

I

J

AT GRADE LEVEL
+7.95M

ELEVATION BB

1 : 50



S. NO.	TAG	SYMBOL	IMAGE	DESCRIPTION	FLOORING FFL.	AREA/ SQM	NO. OF PIECES
1	F-01			600X1200X20 MM THICK NAGKOR 120 COLUMN/JERANI/FLAMED HORNE LEATHER POLISH FINISH GRANITE			
2	F-02			600X1200X20 MM THICK SUBAN/BLACK FLAMED HORNE LEATHER POLISH FINISH GRANITE			
3	F-03			300X300X20 MM THICK METAL (SILVER COLOR) DIRECTIONAL TILES			
4	F-04			300X300X20 MM THICK METAL (SILVER COLOR) HAZARDOUS TILES			
5	F-05			600X2400X20 MM THICK HAWKS EYE FLAMED HORNE LEATHER POLISH FINISH GRANITE			
6	F-06			FOR RAMP 100 MM WIDTH WITH 20 MM THICK STRIPE NAGKOR 120 COLUMN/JERANI/FLAMED HORNE LEATHER POLISH FINISH GRANITE			
7	F-07			1200X3050 MM WITH 12 MM THICK PALE PETAL PINK COLOR LAMINATED LACQUERED GLASS			

REFERENCE DRAWING / NOTES

- NOTES:
- ALL DIMENSIONS ARE IN MILLIMETERS AND ALL LEVELS ARE IN METERS.
 - RAIL LEVEL, SHOWN IN ARCHITECTURAL DRAWING IS INDICATIVE ONLY. ABSOLUTE RAIL LEVEL SHALL BE DERIVED FROM THE ALIGNMENT DRAWINGS.
 - INFORMATION ON ACTUAL SIZE OF STRUCTURAL ELEMENTS SHALL BE AS PER STRUCTURAL DESIGN DRAWINGS AND SHALL BE CONFIRMED AT SITE.
 - GROUND LEVEL, WHERE SHOWN, ARE INDICATIVE. ACTUAL LEVELS SHALL BE TAKEN FROM SURVEY DRAWINGS AND SHALL BE CONFIRMED AT SITE.
 - RCC DETAILS OF EXTERNAL ELEMENTS ARE INDICATIVE ONLY AND SUBJECT TO STRUCTURAL AND TUNNEL DESIGN.
 - ESCALATORS AND LIFTS ARE INDICATIVE ONLY AND FINAL SIZES ARE AS PER MANUFACTURER REQUIREMENTS.
 - INFORMATION ON ACTUAL SIZE OF CUTOUT AND OPENINGS SHALL BE AS PER M&E DESIGN.
 - REFER TO PLUMBING DRAWINGS FOR PLUMBING AND DRAINAGE LAYOUT.
 - PSD DOORS DESIGN AND TRAIN DESIGN TO BE CONFIRM BY CLIENT BASED ON SUPPLIER INFORMATION.
 - FOR FINISHES REFER FINISHED DRAWINGS AND TYPICAL DETAIL.
 - FOR CHANGING REFER TO ALIGNMENT DRAWINGS.
 - ALL FINISHES SHOWN ARE INDICATIVE ONLY.

REVISIONS

REV.	DATE	BY	DESCRIPTION	CHKD	APPD
02	30.09.2025	RA	REVISED AS PER CMRL COMMENTS AS PER LR NO. CMRL/CGM(P&D)/P2-C4-04/52/2025	VC	RN
01	14.07.2025	RA	ISSUED FOR TENDER	VC	RN

NO OBJECTION FROM CMRL

The design and drawings as certified and submitted by the designer have been reviewed and proof checked.

☐ No Objection ☐ No Objection subjected to comments as noted ☐ Revision and Re-submission Required subjected to comments as noted

CHECKED BY REVIEWED BY APPROVED BY DATE

By Detail Design Consultant

DESIGNED BY CHECKED BY APPROVED BY DATE

LEAD DESIGN CHECKER CERTIFICATION

LOKESH TYAGI

DETAIL DESIGN CONSULTANT

MM **SMC oneworks** **INDIA**
Member of the Surbana Jurong Group

PROJECT TITLE
Chennai Metro Rail Detail Design Consultancy
Corridor-4, Phase-2

For the works and Services of the Detailed Design and Drawings for the Alignment, Civil, Structural, Architectural, MEP, T&V, VAC & Track Works Covering the Alignment and Underground Stations from Lighthouse to Meenakshi college in Corridor 4 of phase-II of Chennai Metro Rail Project.

CLIENT

CHENNAI METRO RAIL LTD.
ADMINISTRATIVE BUILDING, CARRIAGE DEPOT, POONMALLUR HIGH ROAD, POYAMBUR, CHENNAI - 600072 (INDIA)

DRAWING TITLE

KODAMBAKKAM STATION
ELEVATIONS (ENTRY-EXIT -02)

DRAWING NUMBER

P20C40UG01KDM-MMSO-ARCFSHDWG-98108(2)

PACKAGE NO

P2C4/04

DRG. ISSUE RECORD

STATUS
Concept Design
Preliminary Design
Definitive Design
Construction Reference
Good for Construction
REV
02

SCALE

1:200